Republic of the Philippines
Benguet State University
La Trinidad, 2601, Benguet Province
Tel/Fax No. 619-1839

BAGONG PILIPINAS

Bids and Awards Committee (BAC) – Infrastructure Project and Consulting Services

INVITATION TO SUBMIT QUOTATION

October 26, 2026

Reference Number: **2026-1882**
Name of the Project: **Fencing of the BSU Covered Court**
Project Location: BSU La Trinidad Campus, Balili, La Trinidad, Benguet
Approved Budget for the Contract (ABC): PhP 500,000.00
Contract Duration: **25 calendar days**
Source of Fund: 2026 IGF

I. Introduction:

A. The Benguet State University, through the Bids and Awards Committee (BAC), will undertake Small Value Procurement for the above stated project, thus, inviting registered contractors with valid license issued and classified by the Philippine Contractors Accreditation Board (PCAB). The project aims to provide secure and durable fencing system around the BSU Covered Court to improve safety, security and controlled access. The work shall include the installation of fencing, gates, posts, framing, and necessary accessories in accordance with the approved plans, applicable standards, and safety requirements.

B. Prospective Bidders must have key personnel and equipment (owned/leased/under leased agreement) available for the prosecution of the project.

II. Scope of Work

I.	*General Requirements.* Safety and Health Program, Temporary Facility, Project billboard, and Mobilization-Demobilization- Turnover
II.	*Site Works.* Cleaning-Grubbing-Cleaning-Staking , Excavation- Embankment & Backfill, Gravel Bedding (with base coarse tampering)
III.	*Structural Works.* Reinforced Concrete Works
IV.	*Architectural Finishing Works.* Partitions

III. Technical Personnel Required

a. 1- Site Engineer – with valid PRC license
b. 1- Construction Foreman
c. 1 - Safety Officer – with COSH training

IV. **List of Equipment Required**– must be functional, in-good, and safe working condition with updated registration

a. Power Tools,
b. Welding machine

V. **Eligibility and Technical Requirements** (must be updated)- All eligibility requirements will be used for procurement purposes only.

a. PhilGEPS Organization ID
b. Mayor's Permit
c. Notarized Omnibus Sworn Statement with complete provisions
d. PCAB License – General Engineering-D
e. List of Technical Personnel with their corresponding Curriculum Vitae
f. List of Equipment with proof of ownership/affidavit of availability

VI. Financial Documents

a. Accomplished and signed Bill of Quantities and Detailed Cost Estimates

VII. Procurement Activities:

a. Issuance of bid documents:
Interested bidders/ contractors can get a copy of the plans and designs, bill of quantities of the project starting **October 27, 2026** during office hours at the Procurement Management Office (PMO), 1st Floor, Administration Building, BSU, La Trinidad, Benguet

b. Deadline for Submission of Quotation
Quotation is to be submitted in a sealed envelope with the eligibility and technical requirements, and financial documents through *manual submission* on or before **November 4, 2026 at 1:00 PM** at the Procurement Management Office (PMO), 1st Floor, Administration Building, BSU, La Trinidad, Benguet. Quotation submitted after the deadline shall not be accepted by the BAC. The BAC shall record in the minutes of the meeting of the submission and opening of bids, the bidder's name, its representative, and the time the late bid was submitted.

c. Opening of Quotation
November 4, 2026 at 2:00 PM at the RDC Conference Hall, 2nd Floor, Administration Building, Benguet State University, Km. 5, La Trinidad, Benguet.

VIII. **Criteria for award**
Lowest Calculated Responsive Quotation (LCRQ).

IX. **For further information**, please refer to:

BAC Secretariat
Procurement Management Office
Benguet State University-La Trinidad Campus
1/F Administration Building
Tel No. 661-1839; 0950-603-2749
Email: procurement@bsu.edu.ph

X. You may visit the following websites:
For downloading of Bidding Documents: *https://bsu.edu.ph/request-for-quotation-la-trinidad-campus/*

By:

JANET P. PABLO
Chairperson

NELSON S. BANOS
Vice Chairperson
Bids and Awards Committee

(Contractor's Letter Head with Logo)

BILL OF QUANTITIES

Project Title: **PROPOSED FENCING OF THE BSU COVERED COURT**	Location: **BSU LA TRINIDAD CAMPUS, BENGUET**		Date: **AUGUST 18, 2026**
Proponent – End-user: **MARLON S. TABDI**	ABC: **Php 500,000.00**	Fund Source: **Reserved Fund**	P-Duration: **25 calendar days**
Project Brief: **The proposed project aims to provide a secure and durable fencing system around the BSU Covered Court to improve safety, security, and controlled access. The works shall include the installation of fencing, gates, posts, framing, and necessary accessories in accordance with the approved plans, applicable standards, and safety requirements.**			

ITEM	SCOPE OF WORKS - DESCRIPTION	QTY.	UNIT	REL. WT.	AMOUNT	ITEM COST
I.	**GENERAL REQUIREMENTS**					
a	Permits, Licenses and Certifications	~	~			
b	Safety and Health Program	1	lot			
c	Temporary Facility	1	lot			
d	Project Billboard	1	lot			
e	Mobilization – Demobilization - Turnover	1	lot			
f	Engineering Design Validation	~	~			
II.	**SITE WORKS**					
a	Clearing – Grubbing – Cleaning - Staking	1	lot			
b	Excavation – Embankment & Backfill	4.18	cum			
c	Gravel Bedding (w/ base coarse tampering)	0.74	cum			
III.	**STRUCTURAL WORKS**					
a	Reinforced Concrete Works	3.44	cum			
b	Plain/ Lean Concrete Works	~	~			
c	Roofing Works	~	~			
d	Masonry Works – Rough (load & non-load bearing)	~	~			
IV.	**ARCHITECTURAL FINISHING WORKS**					
a	Doors	~	~			
b	Windows	~	~			
c	Ceiling	~	~			
d	Partitions	242.1	sqm			
e	Finishing and other specialties	~	~			
V.	**ELECTRICAL WORKS AND ANCILLARY ITEMS**					
a	Rough-in; Boxes and Conduits	~	~			
b	Electrical Wires & Wiring Devices (switches)	~	~			
c	Electrical Fixtures	~	~			
d	Panel Boards/ Panel Boxes & Accessories	~	~			
e	Service Entrance – metering system	~	~			
f	Transformers, fittings and accessories	~	~			
g	Generator Set	~	~			
h	Other Electrical Appliance – water heater, exhaust fan & others	~	~			
VI.	**PLUMBING – SANITARY WORKS & ANCILLARY**					
a	Water Supply & Distribution Pipeline	~	~			
b	Sanitary and Wastewater Pipeline	~	~			
c	Plumbing Fixtures and Accessories	~	~			
VII.	**MECHANICAL & FIRE PROTECTION WORKS**					
a	Fire Sprinkler Pipeline, Fittings & Accessories	~	~			
b	Fire Sprinkler Heads, Heat and Smoke Detectors, Pull	~	~			
c	FDAS Monitoring & Control Panels	~	~			
d	Other Fire Protection Item (fire extinguishers, exit	~	~			

(Contractor's Letter Head with Logo)

BILL OF QUANTITIES

e	Pumps, Fittings & Accessories	~	~			
f	HVAC Systems (Fixture, Fittings & other Accessories)	~	~			
g	Elevator/ Escalator/ Moving Walk/ PWD Lift	~	~			
e	Other Mechanical Fixtures	~	~			
VIII.	**ELECTRONIC WORKS & ANCILLARY ITEMS**					
a	Cables, conduits and Trays	~	~			
b	Public Address	~	~			
c	Smart Hardware, electronic fixtures and monitoring	~	~			
IX.	**SITE DEVELOPMENT & OTHER ANCILLARY ITEMS**					
a	Parking Pavement, Driveways, Walkways	~	~			
b	Drainage and Catch Basins	~	~			
c	Sewer Treatment Facility – Septic Vault	~	~			
d	Rainwater Harvesting Facility – Cistern	~	~			
e	Overhead Tank and Tower	~	~			
f	Landscape	~	~			
g	Building and Directional Signages	~	~			
h	Materials Recovery Facility	~	~			
i	Generation House/ Cage	~	~			
X.	**FURNITURES & FIXTURES**					
a	Tables	~	~			
b	Chairs	~	~			
c	Cabinets	~	~			
d	Others	~	~			

BREAKDOWN OF ESTIMATED EXPENDITURES

Description - Particulars			Relative Weight	Amount	Sub-total
Direct Cost	Materials	General Requirements			
		Supply and Delivery			
		Testing of Materials			
	Labor	Direct Labor			
	Equipment Rental	Rental			
In- Direct Cost	OCM				
	Contractor's Profit				
	Tax				
Total Estimated Project Cost				**Php**	

MINIMUM TECHNICAL PERSONNEL REQUIRED FOR THE PROJECT			**MINIMUM EQUIPMENT REQUIRED FOR THE PROJECT**					
-	Site Architect	Must have atleast three (3) years' experience in construction implementation & supervision of buildings.	-	Excavator, 8 cu.m. cap.	Must be functional, in-good, safe working condition and with updated registration.	1 lot	Power tools	Must be functional, in-good, safe working condition and with updated registration.
1	Site Engineer (civil)		-	Dump Truck		-	Scaffoldings w/ clams	
-	Electrical Engineer		-	One-bagger Concrete		-	H-Frames w/ accessories	
-	Master Electrician		-	Portalift, 10hp, 12mhgt,				
-	Sanitary Engineer		-	Plate Compactor				
-	Master Plumber		-	Concrete Vibrator				
1	Construction Foreman		-	Bar Bender, mechanical				
1	Safety Officer – Full-time		-	Bar Cutter/ speed cutter				

Total Bid Cost (In figures):

Total Bid Cost (In words):

I hereby submit the foregoing; and that I understand the terms, conditions and the content.

Name of Bidder:

Name of Firm:

Date:

Revision Number:	0
Page 01 of 05	

DETAILED COST ESTIMATES

(Contractor's Letter Head with Logo)

Date: **AUGUST 18, 2026**
P-Duration: **25 calendar days**

I.	**GENERAL REQUIREMENTS**						
a	Permits, Licenses and Certifications		lot				

b	**Safety and Health Program**	**1**	**lot**				
1	**Labor**	Qty	Unit	Rate	Hour	Amount	
	Safety Officer / Practicioner (part time)	1	*m-hr*				
2	**Equipment** (ACEL Rate)	Qty	Unit	Rate	Hour	Amount	-
	Minor tools (10% of Labor Cost)	~	~				
3	**Materials & Description**	Qty	Unit	Rate	Unit/hr	Amount	
	Assorted warning and safety signages	1	*lot*				
	Canvass (for jobsite perimeter enclosure/fencing)	1	*roll*				
	Vest	5	*pcs*				
	Safety shoe/ boots	5	*pcs*				
	Safety gloves	5	*pcs*				
	Skull guard/ hard hat	5	*pcs*				
	Safety goggles	5	*pcs*				
	First aid kit	1	*lot*				
	Fire extinguisher, 5lbs. (refill)	1	*lot*				
4	**Total Direct Cost** (1+2+3)						
5	**OCM** (overhead, contingencies & miscellaneous expense)						
6	**Contractor's Profit**						
7	**Tax (vat)**		**5% of item 4**				
8	**Total In-Direct Cost** (5+6+7)						
9	**Total Unit Cost** (4+8)				**Php**		

c	**Temporary Facility**	**1**	**lot**				
1	**Labor**	Qty	Unit	Rate	Hour	Amount	
	-	-	-				
2	**Equipment** (ACEL Rate)	Qty	Unit	Rate	Hour	Amount	
	-	-	-				
3	**Materials & Description**	Qty	Unit	Rate	Unit/hr	Amount	
	Temporary utilities (electric and water)	1	*lot*				
4	**Total Direct Cost** (1+2+3)						
5	**OCM** (overhead, contingencies & miscellaneous expense)						
6	**Contractor's Profit**						
7	**Tax (vat)**		**5% of item 4**				
8	**Total In-Direct Cost** (5+6+7)						
9	**Total Unit Cost** (4+8)				**Php**		

d	**Project Billboard**	**1**	**lot**				
1	**Labor**	Qty	Unit	Rate	Hour	Amount	
	Leadman	1	*m-hr*				
	Skilled	1	*m-hr*				
	Un-skilled	1	*m-hr*				

Continued in next page

CONTRACTOR:	COMPANY:	DATE:

Revision Number:	0

DETAILED COST ESTIMATES

(Contractor's Letter Head with Logo)

Date: **AUGUST 18, 2026**
P-Duration: **25 calendar days**

2	**Equipment** (ACEL Rate)	Qty	Unit	Rate	Hour	Amount	
	Minor tools (10% of Labor Cost)	~	~				
3	**Materials & Description**	Qty	Unit	Rate	Unit/hr	Amount	
	Printed Tarpaulin (8ft x 8ft)	64	*sq.ft.*				
	Ordinary Plywood	2	*pcs*				
	Good lumber	40.5	*bd.ft.*				
	Assorted CWN	1	*kg*				
4	**Total Direct Cost** (1+2+3)						
5	**OCM** (overhead, contingencies & miscellaneous expense)						
6	**Contractor's Profit**						
7	**Tax (vat)**			**5% of item 4**			
8	**Total In-Direct Cost** (5+6+7)						
9	**Total Unit Cost** (4+8)				**Php**		

e	**Mobilization – Demobilization - Turnover**	**1**	**lot**				
1	**Labor**	Qty	Unit	Rate	Hour	Amount	
	Leadman	1	*m-hr*				
	Skilled	2	*m-hr*				
	Un-skilled	2	*m-hr*				
2	**Equipment** (ACEL Rate)	Qty	Unit	Rate	Hour	Amount	
	Cargo/Service Truck (2-5mt)	1	*/hr*				
	Minor tools (10% of Labor Cost)	~	~				
3	**Materials & Description**	Qty	Unit	Rate	Unit/hr	Amount	
	-	-	-				
4	**Total Direct Cost** (1+2+3)						
5	**OCM** (overhead, contingencies & miscellaneous expense)						
6	**Contractor's Profit**						
7	**Tax (vat)**			**5% of item 4**			
8	**Total In-Direct Cost** (5+6+7)						
9	**Total Unit Cost** (4+8)				**Php**		

f	Engineering Design Validation		lot				

II.	**SITE WORKS**						
a	**Clearing – Grubbing -- Clearing – Staking**	**1**	**lot**				
1	**Labor**	Qty	Unit	Rate	Hour	Amount	
	*Clearing - grubbing - clearing - staking						
	Leadman	1	*m-hr*				
	Skilled	1	*m-hr*				
	Un-skilled	2	*m-hr*				
	*Concrete chipping						
	Leadman	1	*m-hr*				
	Skilled	1	*m-hr*				
	Un-skilled	2	*m-hr*				
	*Site Clearing and Disposal of Removed Materials and Construction Debris						

	Leadman	1	*m-hr*			
	Skilled	1	*m-hr*			
	Un-skilled	2	*m-hr*			

CONTRACTOR:	COMPANY:	DATE:

Revision Number:	0
Page 03 of 05	

DETAILED COST ESTIMATES

(Contractor's Letter Head with Logo)

Date: **AUGUST 18, 2026**
P-Duration: **25 calendar days**

2	**Equipment** (ACEL Rate)	Qty	Unit	Rate	Hour	Amount	
	Power tools (10% of Labor Cost)	~					
	Minor tools (10% of Labor Cost)	~					
3	**Materials & Description**	Qty	Unit	Rate	Unit/hr	Amount	
	-	-	-				
4	**Total Direct Cost** (1+2+3)						
5	**OCM** (overhead, contingencies & miscellaneous expense)						
6	**Contractor's Profit**						
7	**Tax (vat)**	**5% of item 4**					
8	**Total In-Direct Cost** (5+6+7)						
9	**Total Unit Cost** (4+8)				**Php**		

b	**Excavation – Embankment & Backfill**	**4.18**	**cum**				
1	**Labor**	Qty	Unit	Rate	Hour	Amount	
	Fence Foundations						
	*excavation of fence foundation and embankment						
	Leadman	1	*m-hr*				
	Skilled	2	*m-hr*				
	Un-skilled	2	*m-hr*				
2	**Equipment** (ACEL Rate)	Qty	Unit	Rate	Hour	Amount	
	Minor tools (10% of Labor Cost)	~	~				
3	**Materials & Description**	Qty	Unit	Rate	Unit/hr	Amount	
4	**Total Direct Cost** (1+2+3)						
5	**OCM** (overhead, contingencies & miscellaneous expense)						
6	**Contractor's Profit**						
7	**Tax (vat)**	**5% of item 4**					
8	**Total In-Direct Cost** (5+6+7)						
9	**Total Unit Cost** (4+8)				**Php**		

c	**Gravel Bedding (w/ base coarse tampering)**	**0.74**	**cum**				
1	**Labor**	Qty	Unit	Rate	Hour	Amount	
	Fence Foundations						
	Leadman	1	*m-hr*				
	Skilled	2	*m-hr*				
	Un-skilled	2	*m-hr*				
2	**Equipment** (ACEL Rate)	Qty	Unit	Rate	Hour	Amount	
	Minor tools (10% of Labor Cost)	~	~				
3	**Materials & Description**	Qty	Unit	Rate	Unit/hr	Amount	

	Gravel Bedding - G1	149.24	kg				
4	**Total Direct Cost** (1+2+3)						
5	**OCM** (overhead, contingencies & miscellaneous expense)						
6	**Contractor's Profit**						
7	**Tax (vat)**	**5% of item 4**					
8	**Total In-Direct Cost** (5+6+7)						
9	**Total Unit Cost** (4+8)				**Php**		

CONTRACTOR:	*COMPANY:*	*DATE:*

Revision Number:	0

DETAILED COST ESTIMATES

(Contractor's Letter Head with Logo)

Date: **AUGUST 18, 2026**
P-Duration: **25 calendar days**

III.	**STRUCTURAL WORKS**						
a	Reinforced Concrete Works	**3.44**	**cum**				
1	**Labor**	Qty	Unit	Rate	Hour	Amount	
	*Steel works						
	Leadman	1	*m-hr*				
	Skilled	2	*m-hr*				
	Un-skilled	2	*m-hr*				
	*Formworks						
	Leadman	1	*m-hr*				
	Skilled	2	*m-hr*				
	Un-skilled	2	*m-hr*				
	*Concrete works						
	Leadman	1	*m-hr*				
	Skilled	2	*m-hr*				
	Un-skilled	2	*m-hr*				
2	**Equipment** (ACEL Rate)	Qty	Unit	Rate	Hour	Amount	
	Power tools (10% of Labor Cost)	~	~				
	Minor tools (10% of Labor Cost)	~	~				
3	**Materials & Description**	Qty	Unit	Rate	Unit/hr	Amount	
	*Steel works						
	10mm ø reinforcing steel bar (6m) grade 40	133.20	kg				
	12mm ø reinforcing steel bar (6m) grade 40	133.25	kg				
	Gauge #16 G.I. tie wire	4.00	kg				
			Total Material cost				
	Consumables (5% of material cost)	~	~				
	*Formworks						
	19mm x 1.2m x 2.4m Phenolic Board	3	pc				
	1" x 6" x 12' (6BF)Good Lumber	12	BF				
			Total Material cost				
	Consumables (5% of material cost)	~	~				
	*Concrete works (class A, 3500psi @ 28days)						
	Type I Cement	31	bag				
	Coarse Sand	1.72	cum				
	3/8" / 10mm gravel	3.44	cum				
			Total Material cost				
4	**Total Direct Cost** (1+2+3)						
5	**OCM** (overhead, contingencies & miscellaneous expense)						
6	**Contractor's Profit**						

7	**Tax (vat)**	**5% of item 4**			
8	**Total In-Direct Cost** (5+6+7)				
9	**Total Unit Cost** (4+8)		**Php**		

b	Plain/ Lean Concrete Works		sqm	
c	Roofing Works		sqm	
d	Masonry Works – Rough (load & non-load bearing)		sqm	

IV.	**ARCHITECTURAL FINISHING WORKS**			
a	Doors		sqm	
b	Windows		sqm	
c	Ceiling		sqm	

CONTRACTOR:	*COMPANY:*	*DATE:*

DETAILED COST ESTIMATES

(Contractor's Letter Head with Logo)

Date: **AUGUST 18, 2026**
P-Duration: **25 calendar days**

d	**Partitions**	**242.10**	**sqm**				
1	**Labor**	Qty	Unit	Rate	Hour	Amount	
	*Fabrication of the cyclone wire fences						
	Leadman	1	*m-hr*				
	Skilled	2	*m-hr*				
	Un-skilled	2	*m-hr*				
	*Installation of the cyclone wire fences						
	Leadman	1	*m-hr*				
	Skilled	2	*m-hr*				
	Un-skilled	2	*m-hr*				
2	**Equipment** (ACEL Rate)	Qty	Unit	Rate	Hour	Amount	
	Power tools (10% of Labor Cost)	~	~				
	Minor tools (10% of Labor Cost)	~	~				
3	**Materials & Description**	Qty	Unit	Rate	Unit/hr	Amount	
	*Fabrication of the fence						
	2" ø GI PIPE (6m) schedule 40	9	pc				
	2" ø GI PIPE (6m) schedule 20	45	pc				
	GI end cap/ post cap for 2" ø GI pipe	53	pcs				
	12mm ø reinforcing steel bar (6m) grade 40	586.3	kg				
	2"x2"mesh 1.5m ht cyclone wire (10m)	15	rolls				
		Total Material cost					
	Consumables (5% of material cost)	~	~				
	*Installation of the fence						
	2" x 4 " x 12' (8BF)Good Lumber	16	BF				
		Total Material cost					
	Consumables (5% of material cost)	~	~				
4	**Total Direct Cost** (1+2+3)						
5	**OCM** (overhead, contingencies & miscellaneous expense)						
6	**Contractor's Profit**						
7	**Tax (vat)**			**5% of item 4**			
8	**Total In-Direct Cost** (5+6+7)						
9	**Total Unit Cost** (4+8)				**Php**		

V.	**ELECTRICAL WORKS AND ANCILLARY ITEMS**	**n/a**	
VI.	**PLUMBING – SANITARY WORKS & ANCILLARY ITE**	**n/a**	
VII.	**MECHANICAL & FIRE PROTECTION WORKS**	**n/a**	
VIII.	**ELECTRONIC WORKS & ANCILLARY ITEMS**	**n/a**	
IX.	**SITE DEVELOPMENT & OTHER ANCILLARY IT**	**n/a**	
X.	**FURNITURES & FIXTURES**	**n/a**	

TOTAL:	**Php**	
TOTAL PROJECT COST:	**Php**	

CONTRACTOR:	*COMPANY:*	*DATE:*



A 1 01 PROPOSED PERSPECTIVE
SCALE NTS



A 2 01 VICINITY MAP
SCALE SEE IMAGE

PROPOSED FENCING OF THE BSU COVERED COURT

SITE PICTURES







TABLE OF CONTENTS

ARCHITECTURAL
SITE DEVELOPMENT and OTHERS
STRUCTURAL
ELECTRICAL
PLUMBING and SANITARY
MECHANICAL
FIRE PROTECTION
FURNITURES and FIXTURES

Document Code	QF-PMU-01	Revision Number	00
Effectivity Date	OCT. 13, 2025	Page 1 of 19	

Republic of the Philippines
Department of Public Works and Highways
OFFICE OF THE MUNICIPAL BUILDING OFFICIAL
La Trinidad, Benguet, 2601

LANDUSE and ZONING DEPARTMENT
ARCHITECTURAL
STRUCTURAL
ELECTRICAL
PLUMBING and SANITARY
MECHANICAL
FIRE PROTECTION

ARCH. HAZELINE N. TIBANGAY,uap
PRC REG. NO. 028540 - NOV.18, 2027
PTR NO._____ - LA TRINIDAD -_____
ARCHITECT

ENGINEER

DRAFTED BY: JOEL E. DULAY JR. AUGUST 2025

OWNER/ PROJECT TITLE/ LOCATION:
PROPOSED FENCING OF THE BSU COVERED COURT
BSU LA TRINIDAD CAMPUS, BENGUET


CONFORME:
MARLON S. FABDI
END-USER/ DLAN

RECOMMENDING APPROVAL:
RICHARD HANGDAAN KINNUD
SECTOR VICE PRESIDENT

APPROVED:
KENNETH ALIP LARUAN
PRESIDENT

SHEET CONTENT:
-PERSPECTIVE
-VICINITY MAP
-SITE PICTURES
-SIGNATORIES

SHEET: A 01 / A 19

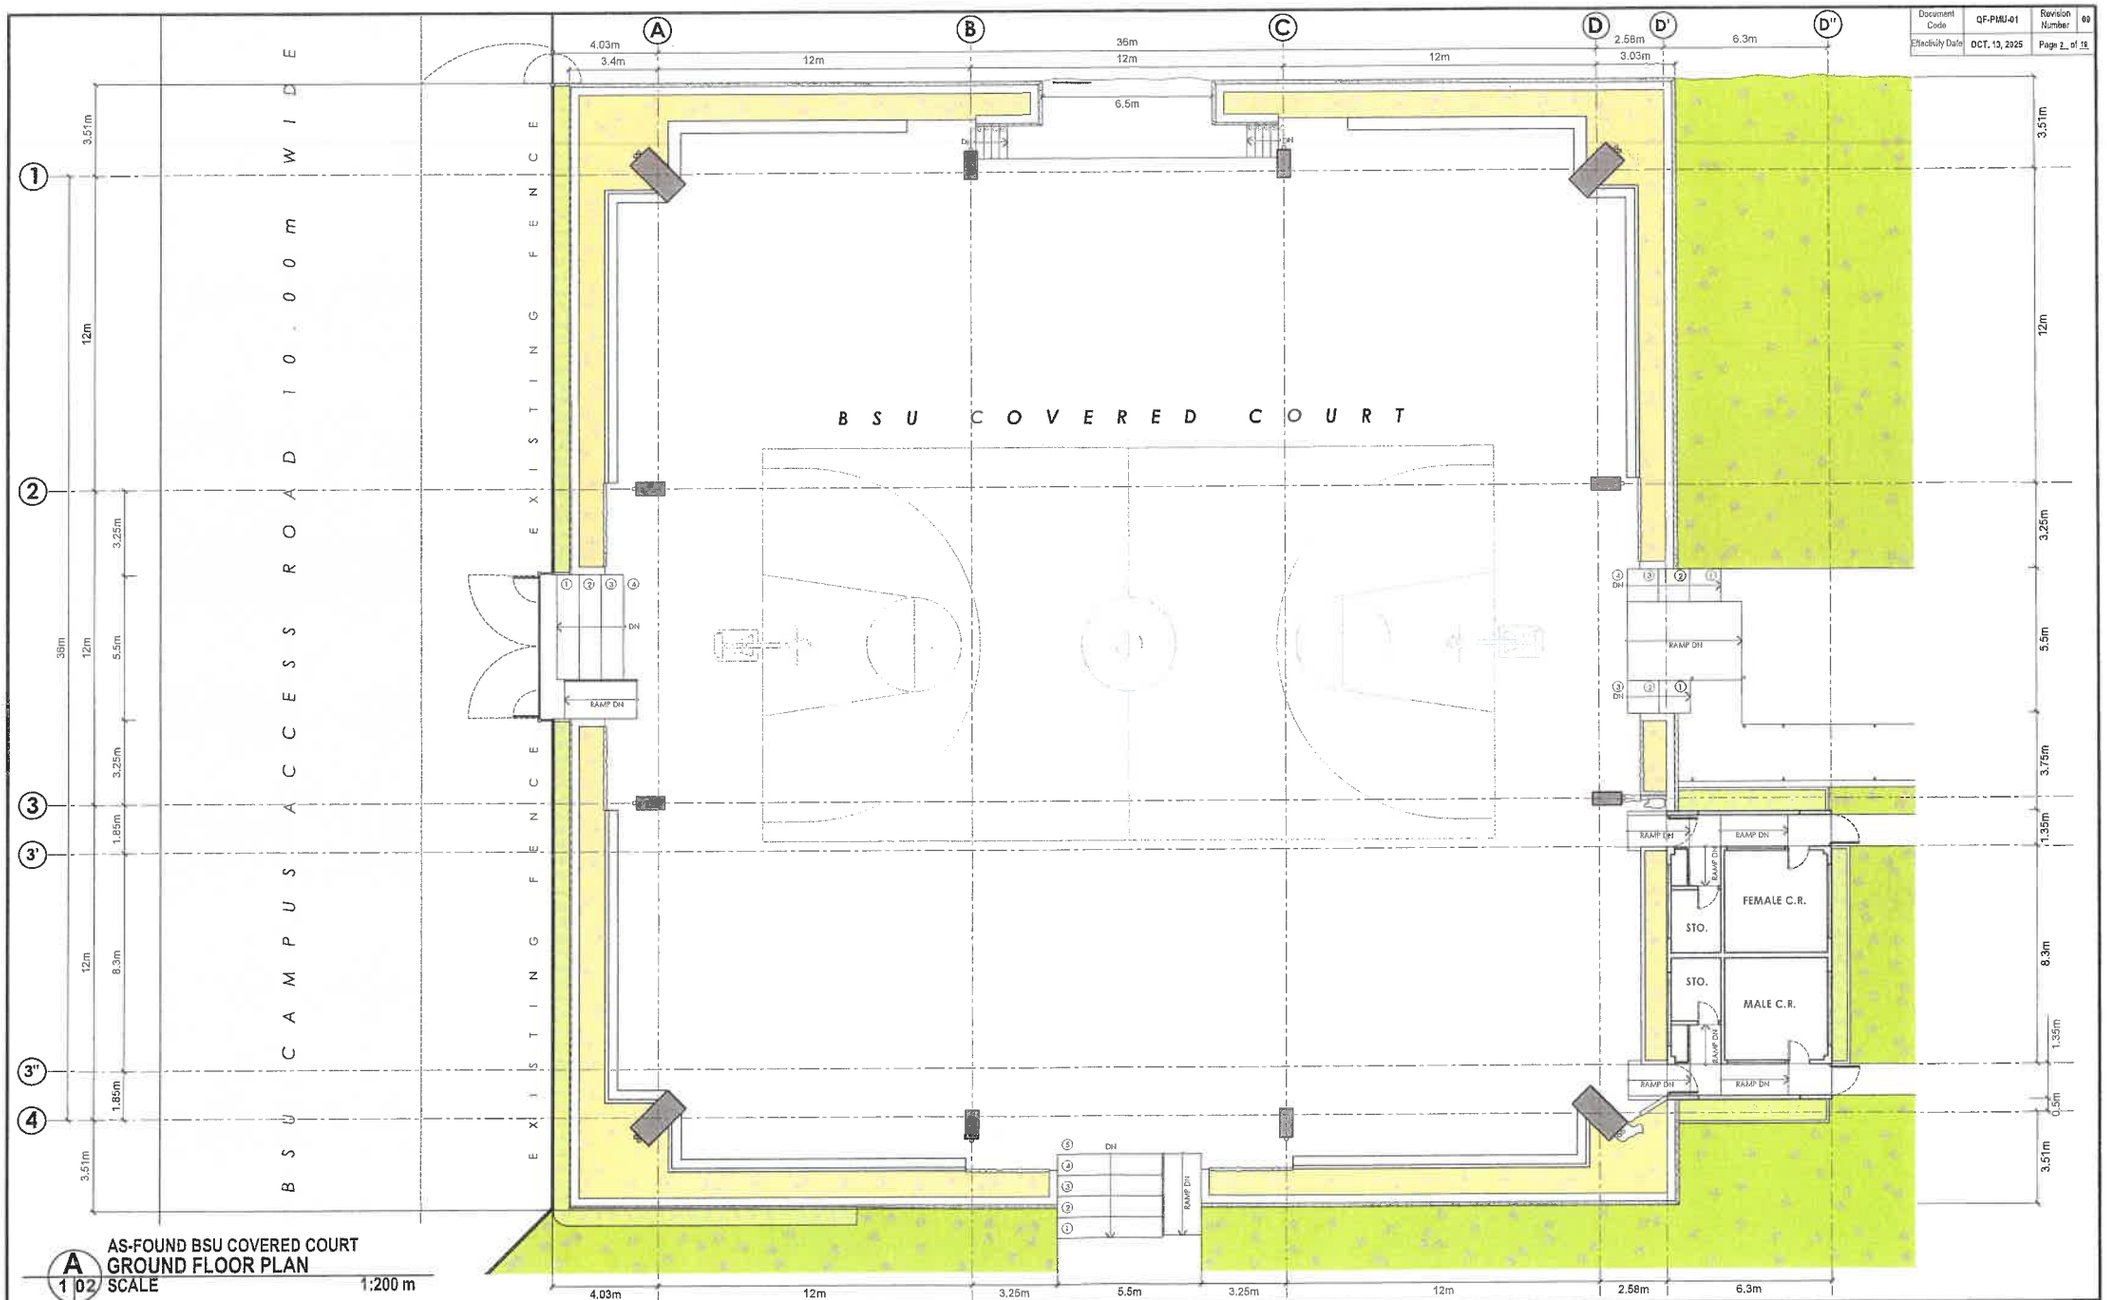

A 1 02 AS-FOUND BSU COVERED COURT GROUND FLOOR PLAN SCALE 1:200 m

Document Code	QF-PMU-01	Revision Number	00
Effectivity Date	OCT. 13, 2025	Page 2 of 19	

ARCH. HAZELINE N. TIBANGAY,uap
PRC REG. NO. 028540 - NOV.18, 2027
PTR NO._____ - LA TRINIDAD -_____
ARCHITECT

ENGINEER

DRAFTED BY: JODEL B. CLAVILCHA JAN. 21ST 2026

OWNER/ PROJECT TITLE/ LOCATION:
PROPOSED FENCING OF THE BSU COVERED COURT
BSU LA TRINIDAD CAMPUS, BENGUET

CONFORME:
MARLON S. TABDI
END-USER/ DEAN


RECOMMENDING APPROVAL:
RICHARD HANGDAAN KINNUD
SECTOR VICE PRESIDENT

APPROVED:
KENNETH ALIP LARUAN
PRESIDENT

SHEET CONTENT:
-AS-FOUND BSU COVERED COURT GROUND FLOOR PLAN

SHEET:
A 02
A 19


Document Code	QF-PMU-01	Revision Number	00
Effectivity Date	OCT. 13, 2025	Page 3 of 19	

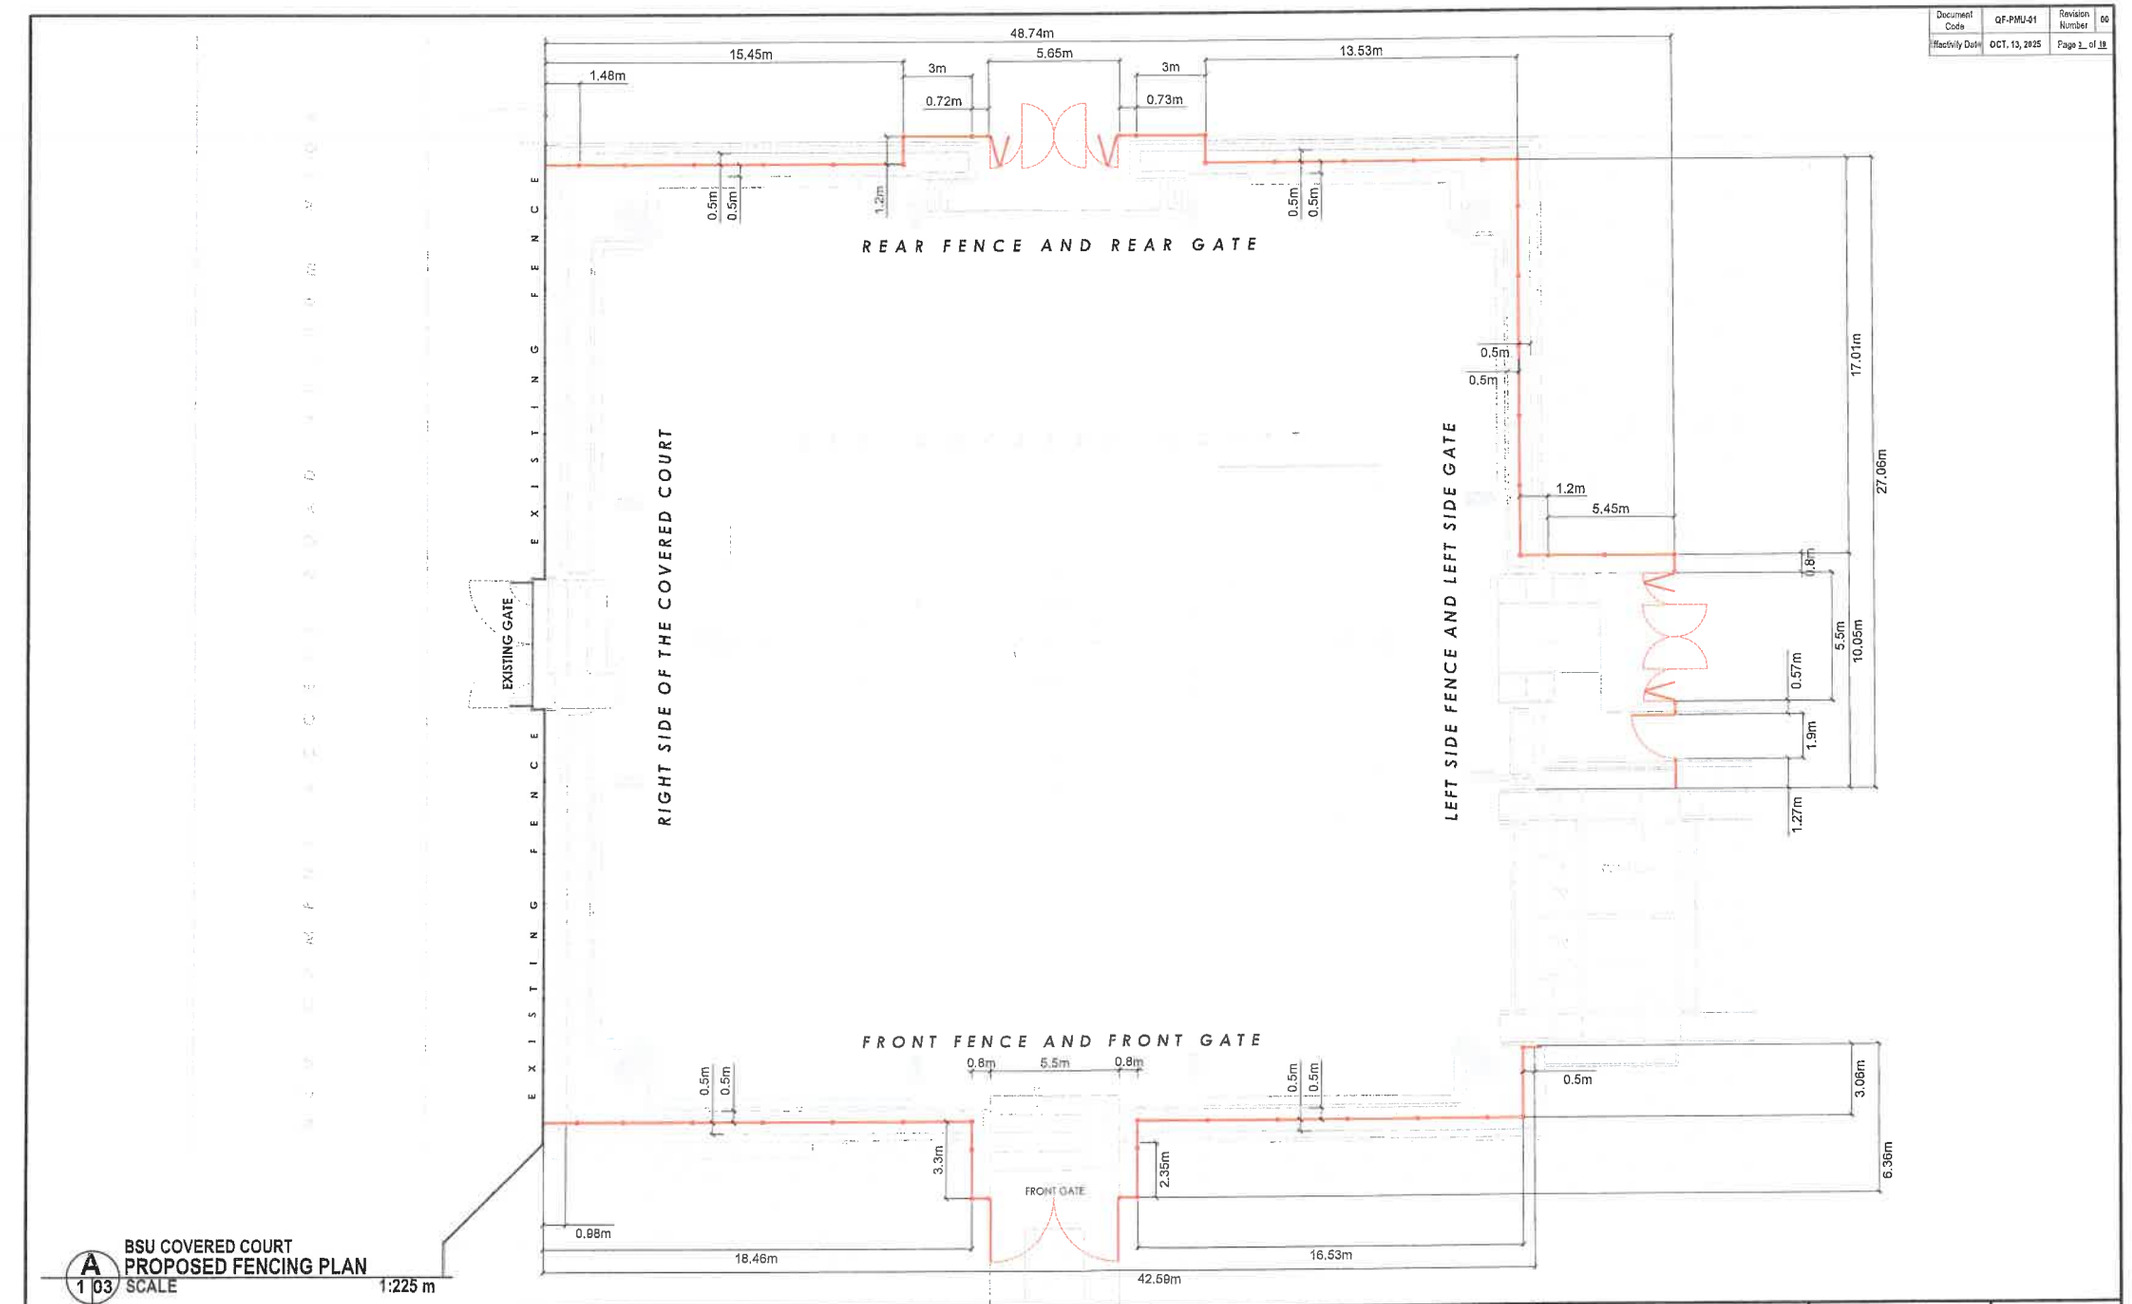

A 1 03 BSU COVERED COURT PROPOSED FENCING PLAN
SCALE 1:225 m

ARCH. HAZELINE N. TIBANGAY,uap PRC REG. NO. 0028540 - NOV.18, 2027 PTR NO._____- LA TRINIDAD -_____ ARCHITECT	ENGINEER	DRAFTED BY: JOSEL S. LAMUCHA AUGUST 2025	OWNER/ PROJECT TITLE/ LOCATION: PROPOSED FENCING OF THE BSU COVERED COURT BSU LA TRINIDAD CAMPUS, BENGUET	CONFORME: MARLON S. TABDI END-USER/ DEAN	RECOMMENDING APPROVAL: RICHARD HANGDAAN KINNUD SECTOR VICE PRESIDENT	APPROVED: KENNETH ALIP LARUAN PRESIDENT	SHEET CONTENT: -BSU COVERED COURT PROPOSED FENCING PLAN	SHEET: A 03 A 19


Document Code	QF-PMU-01	Revision Number	00
Effectivity Date	OCT. 13, 2025	Page 4 of 19	

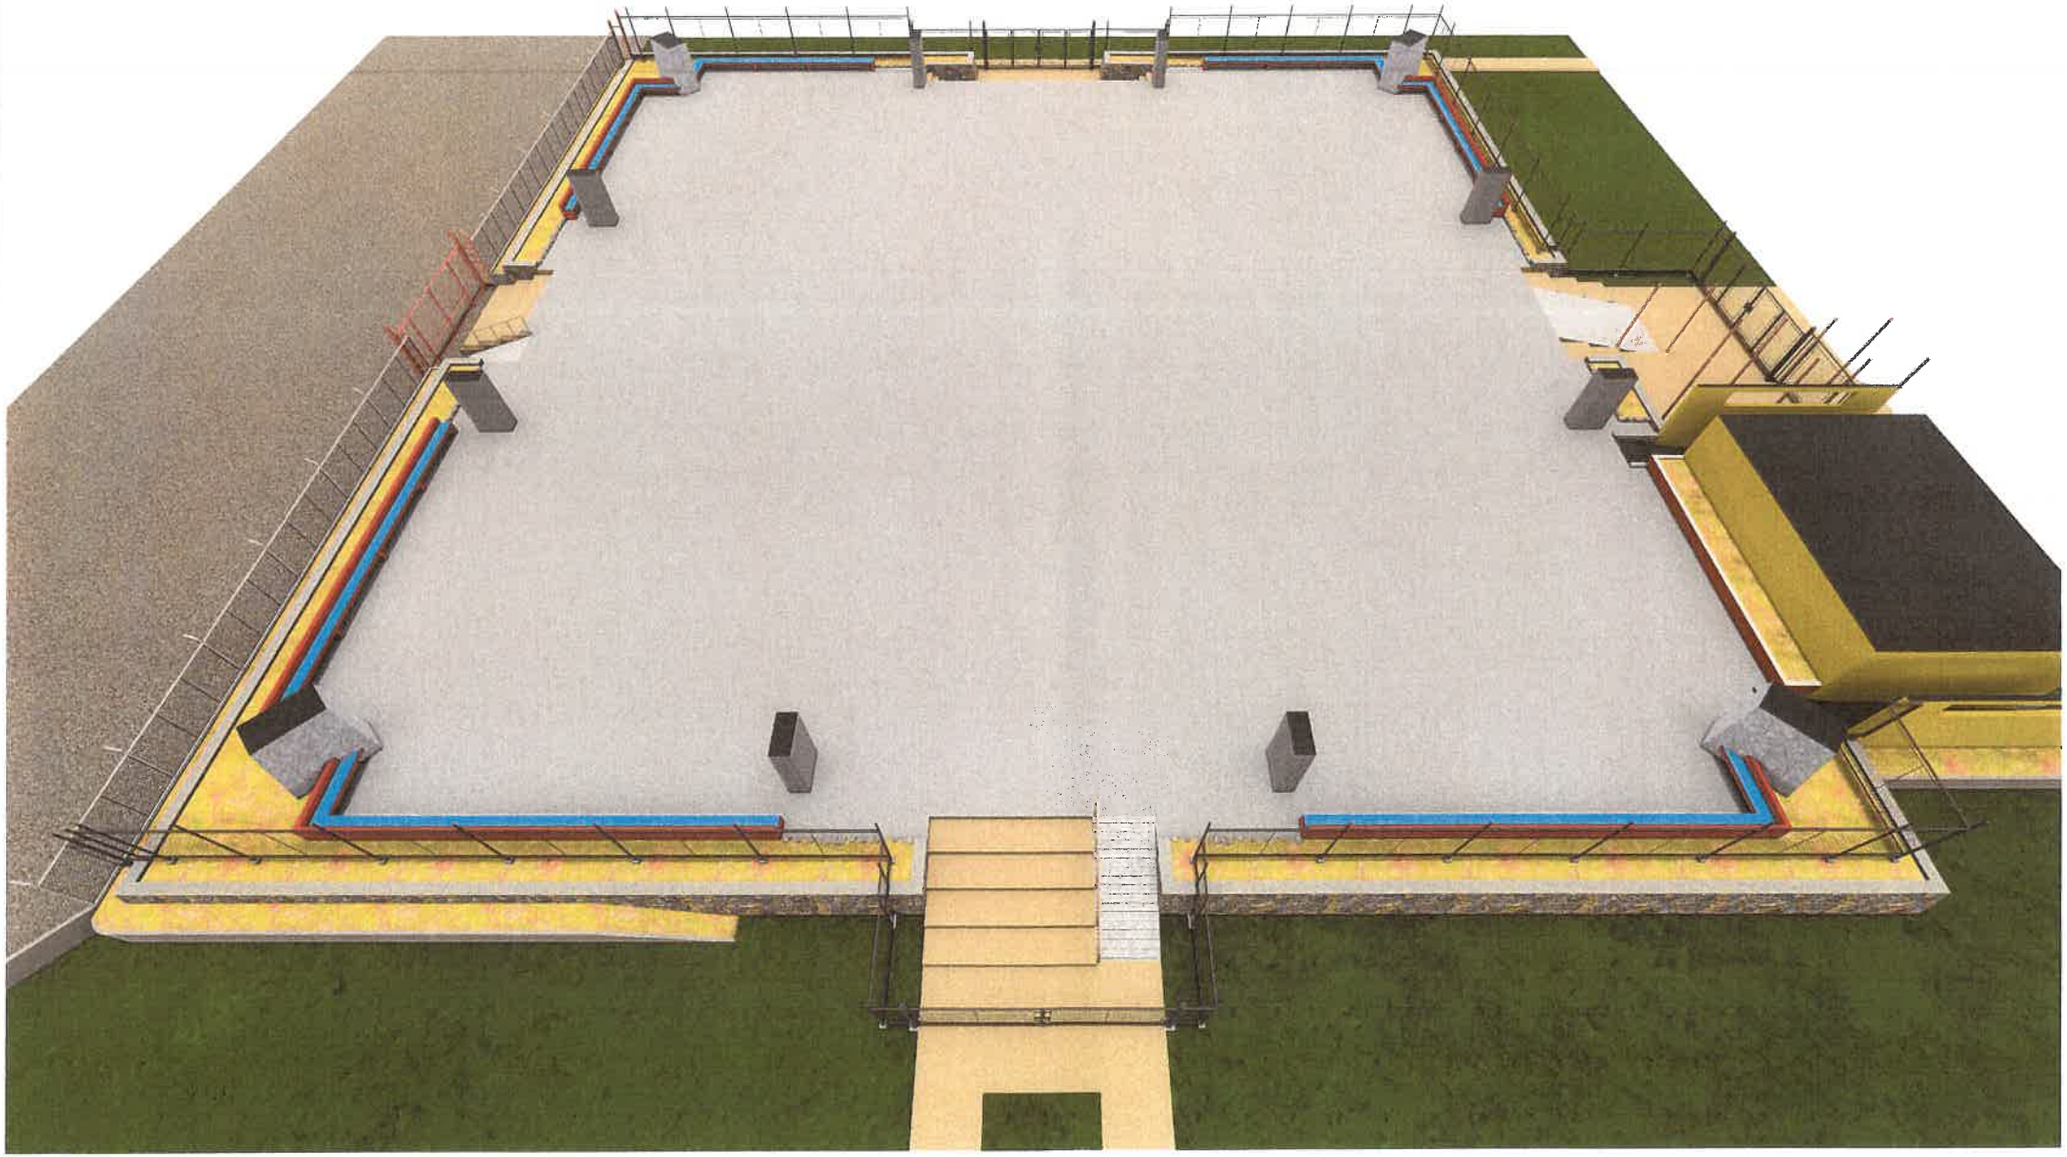

A 1 04 BSU COVERED COURT PROPOSED FENCING
SECTIONAL AERIAL VIEW
SCALE NTS

			OWNER/ PROJECT TITLE/ LOCATION:	CONFORME:	RECOMMENDING APPROVAL:	APPROVED:	SHEET CONTENT:	SHEET:
ARCH. HAZELINE N. TIBANGAY,uap PRC REG. NO. 0126540 - NOV.18, 2027 PTR NO._____- LA TRINIDAD -_____ ARCHITECT	ENGINEER	DRAFTED BY: JODEL B. CLARO AUGUST 2025	PROPOSED FENCING OF THE BSU COVERED COURT BSU LA TRINIDAD CAMPUS, BENGUET	MARLON S. TABDI END-USER / DEAN	RICHARD HANGDAAN KINNUD SECTOR VICE PRESIDENT	KENNETH ALIP LARUAN PRESIDENT	-BSU COVERED COURT PROPOSED FENCING SECTIONAL AERIAL VIEW	A 04 A 19


Document Code	QF-PMU-01	Revision Number	00
Effectivity Date	OCT. 13, 2025	Page 5 of 19	

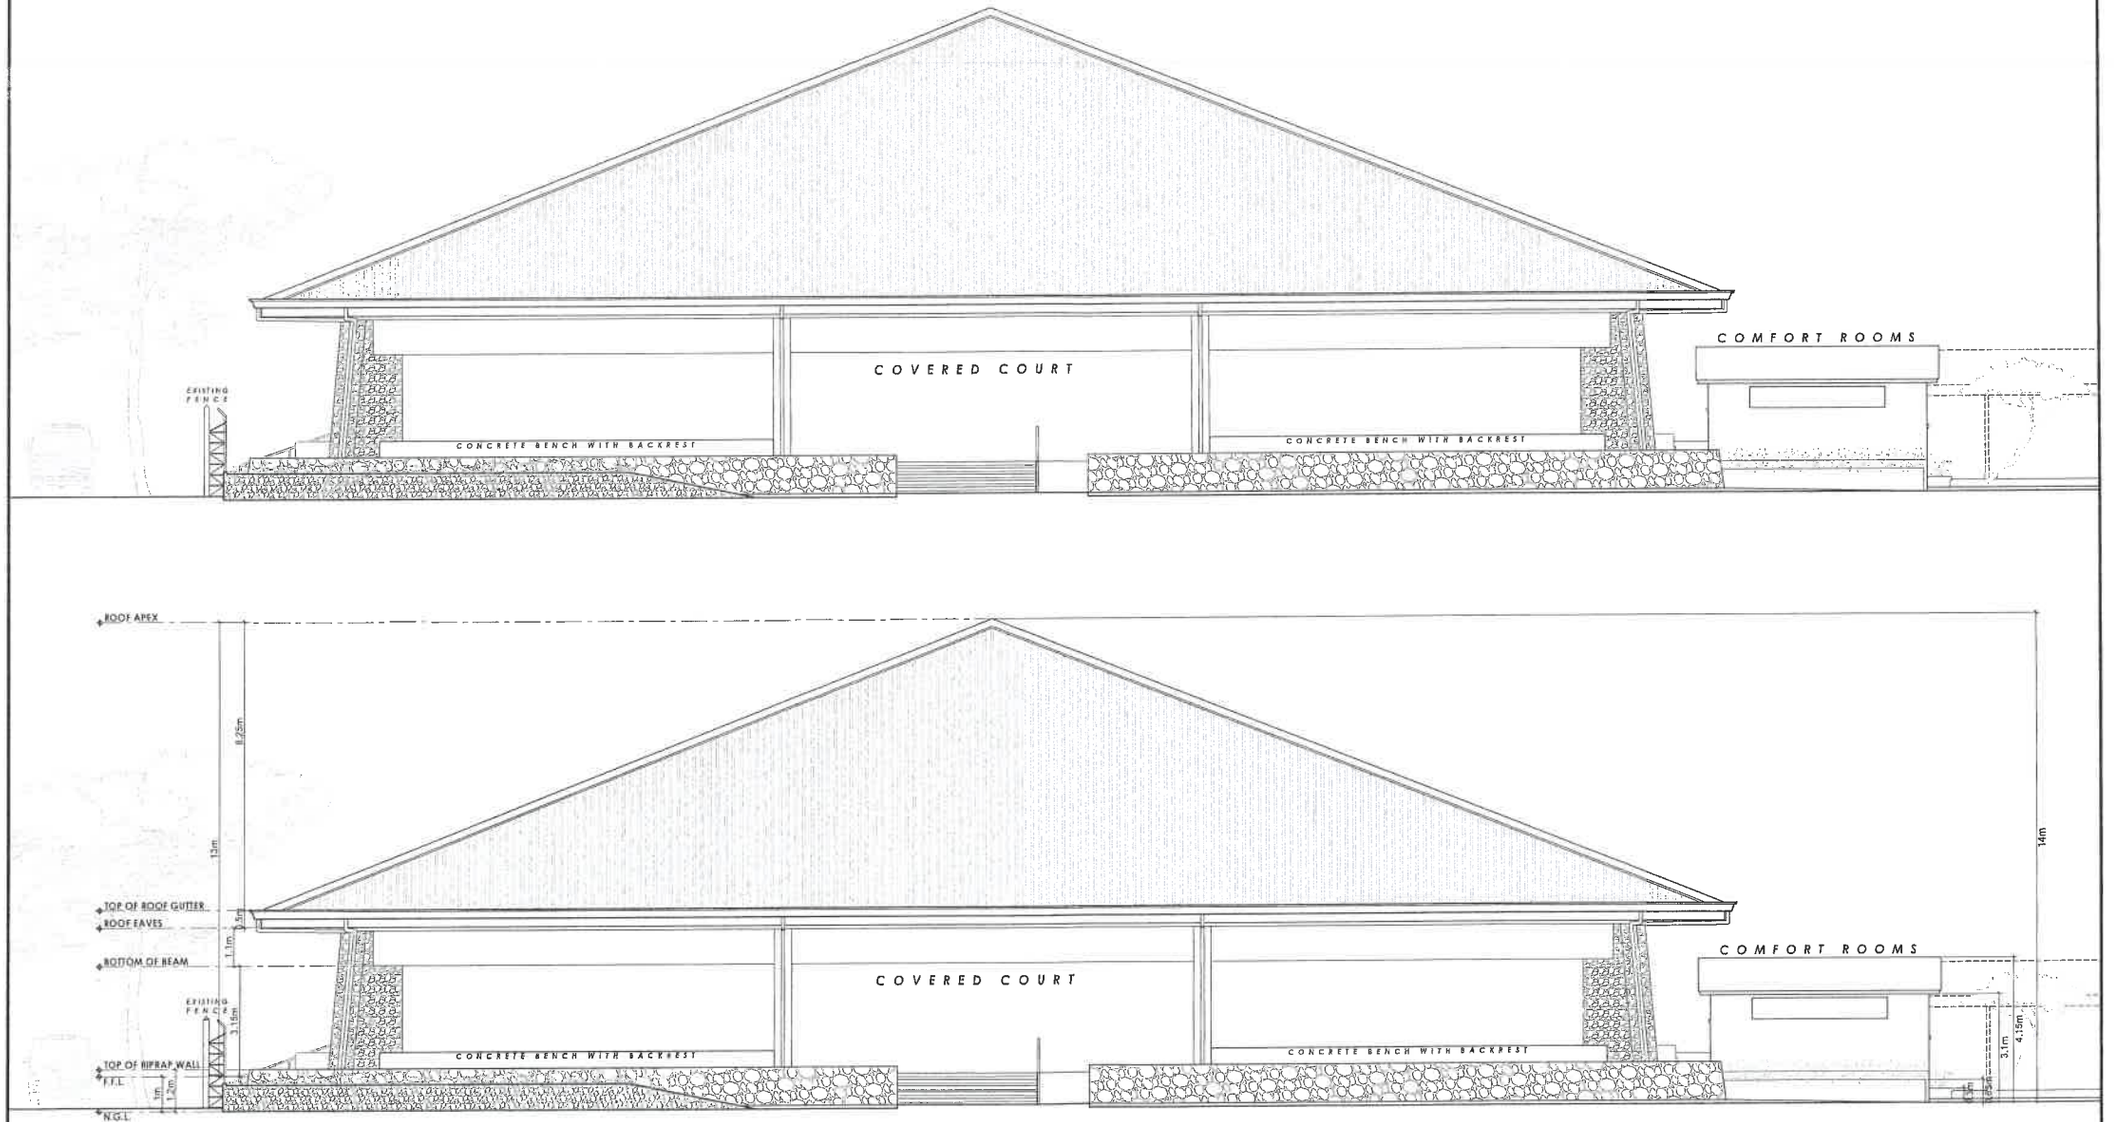


A 1/05 AS-FOUND BSU COVERED COURT FRONT ELEVATION
SCALE 1:150 m

ARCH. HAZELINE N. TIBANGAY,uap PRC REG. NO. 028540 - NOV.18, 2027 PTR NO._____ - LA TRINIDAD -_____ ARCHITECT	ENGINEER	DRAFTED BY: JODEL D. CLARO AUGUST 2025	OWNER/ PROJECT TITLE/ LOCATION: **PROPOSED FENCING OF THE BSU COVERED COURT** BSU LA TRINIDAD CAMPUS, BENGUET	CONFORME: MARLON S. TABDI END-USER/ DEAN	RECOMMENDING APPROVAL: RICHARD HANGDAAN KINNUD SECTOR VICE PRESIDENT	APPROVED: KENNETH ALIP LARUAN PRESIDENT	SHEET CONTENT: -AS-FOUND BSU COVERED COURT FRONT ELEVATION	SHEET: A 05 A 19

Document Code	QF-PMU-01	Revision Number	00
Effectivity Date	OCT. 13, 2025	Page 1 of 19	

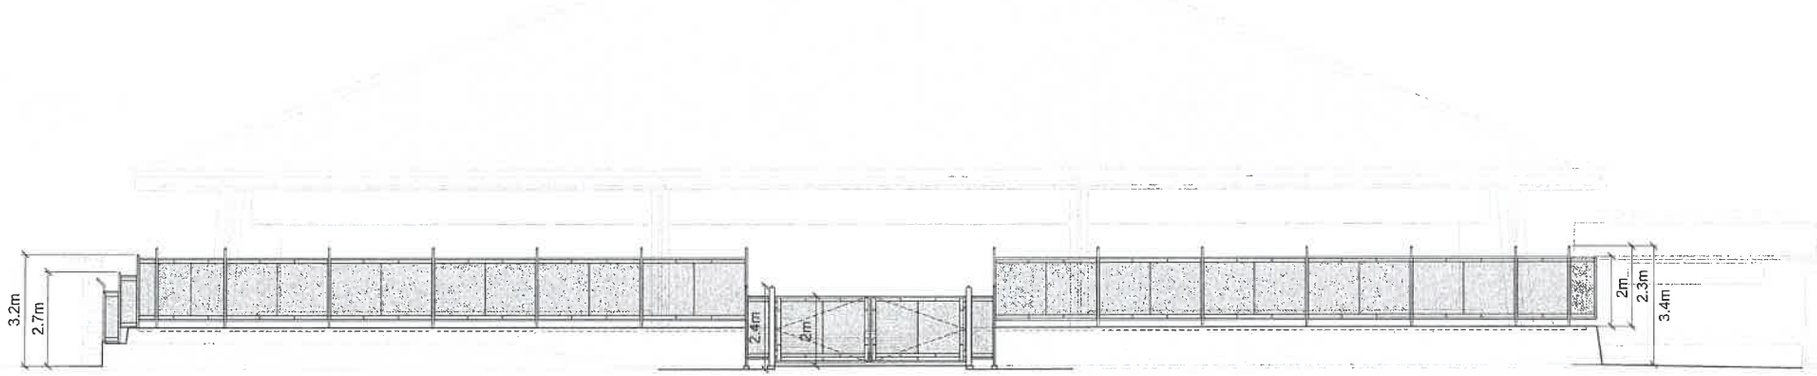



A 1 06 PROPOSED BSU COVERED COURT FENCE
FRONT ELEVATION
SCALE 1:150 m

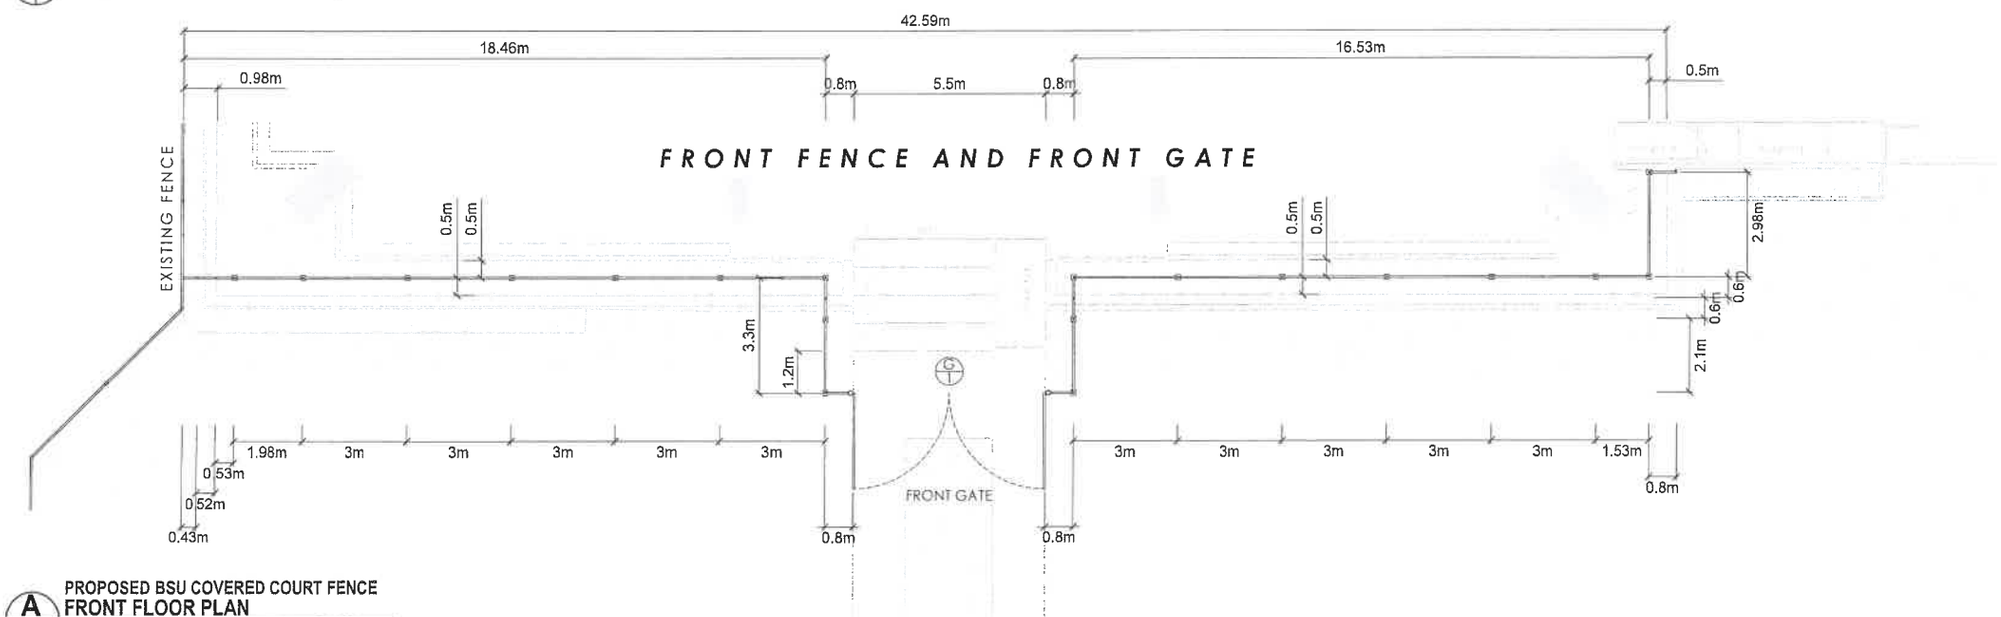

A 2 06 PROPOSED BSU COVERED COURT FENCE
FRONT FLOOR PLAN
SCALE 1:150 m


ARCH. HAZELINE N. TUBANGAY,uap PRC REG. NO. 128540 - NOV.18, 2027 PTR NO._____ - LA TRINIDAD -_____ ARCHITECT	ENGINEER	DRAFTED BY: JOEL B. CLAUDIA AUGUST 2025	OWNER/ PROJECT TITLE/ LOCATION: PROPOSED FENCING OF THE BSU COVERED COURT BSU LA TRINIDAD CAMPUS, BENGUET	CONFORME: MARLON S. TABDI END-USER/ DEAN	RECOMMENDING APPROVAL: RICHARD HANGDAAN KINNUD SECTOR VICE PRESIDENT	APPROVED: KENNETH ALIP LARUAN PRESIDENT	SHEET CONTENT: -PROPOSED BSU COVERED COURT FENCE FRONT ELEVATION -PROPOSED BSU COVERED COURT FENCE FRONT FLOOR PLAN	SHEET: A 06 A 19

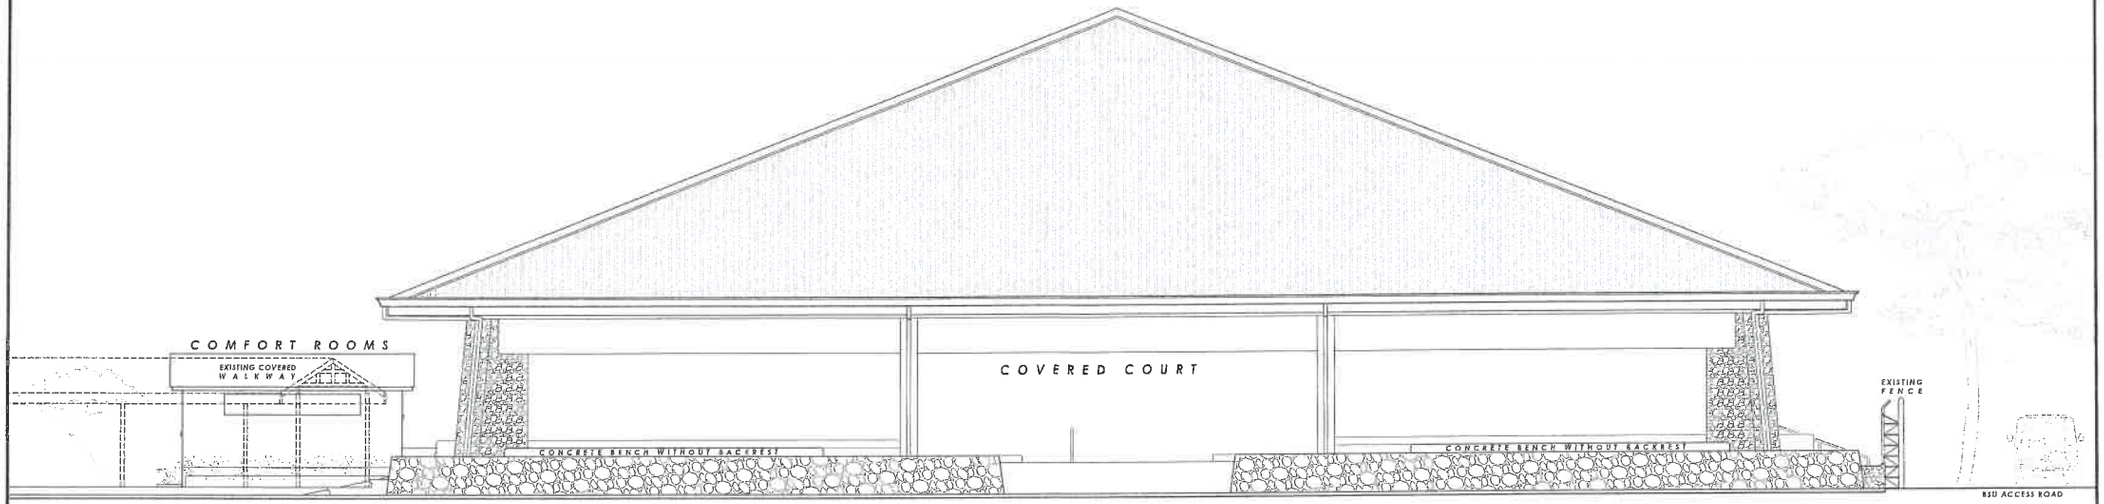

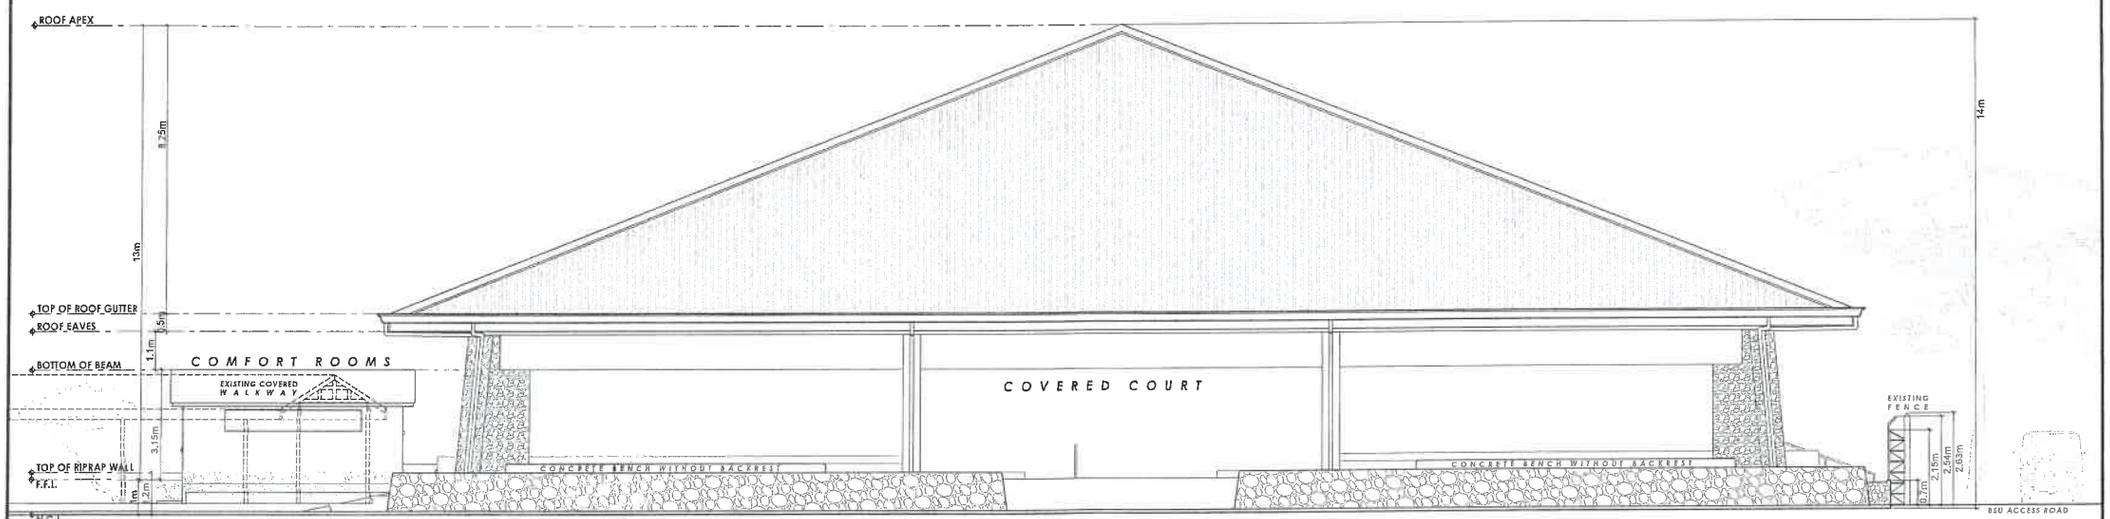


A 1 07 AS-FOUND BSU COVERED COURT LEFT SIDE ELEVATION
SCALE 1:150 m

ARCH. HAZELINE N. TIBANGAY,uap PRC REG. NO. 0123540 - NOV.18, 2027 PTR NO._____ - LA TRINIDAD -_____ ARCHITECT	ENGINEER	DRAFTED BY: JODEL E. CLAVIJO-I AUGUST 2025	OWNER/ PROJECT TITLE/ LOCATION: **PROPOSED FENCING OF THE BSU COVERED COURT** BSU LA TRINIDAD CAMPUS, BENGUET	CONFORME: MARLON S. TABDI END-USER/ DEAN	RECOMMENDING APPROVAL: RICHARD HANGDAAN KINNUD SECTOR VICE PRESIDENT	APPROVED: KENNETH ALIP LARUAN PRESIDENT	SHEET CONTENT: -AS-FOUND BSU COVERED COURT LEFT SIDE ELEVATION	SHEET: A 07 A 19

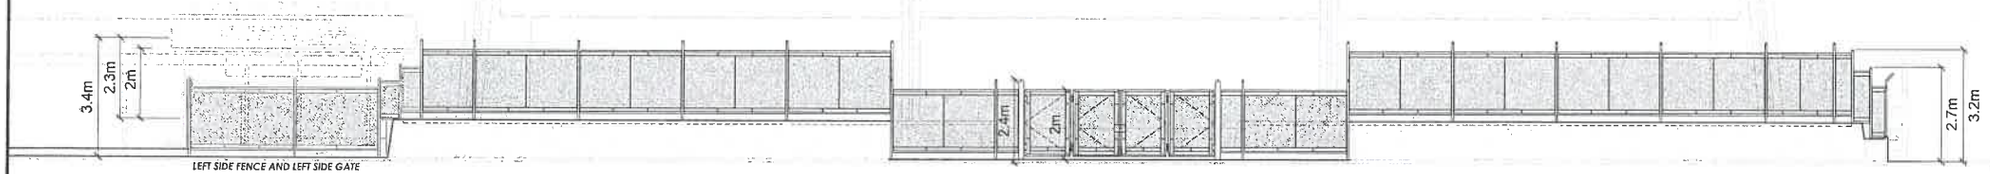


A 1|08 PROPOSED BSU COVERED COURT FENCE LEFT SIDE ELEVATION
SCALE 1:150 m

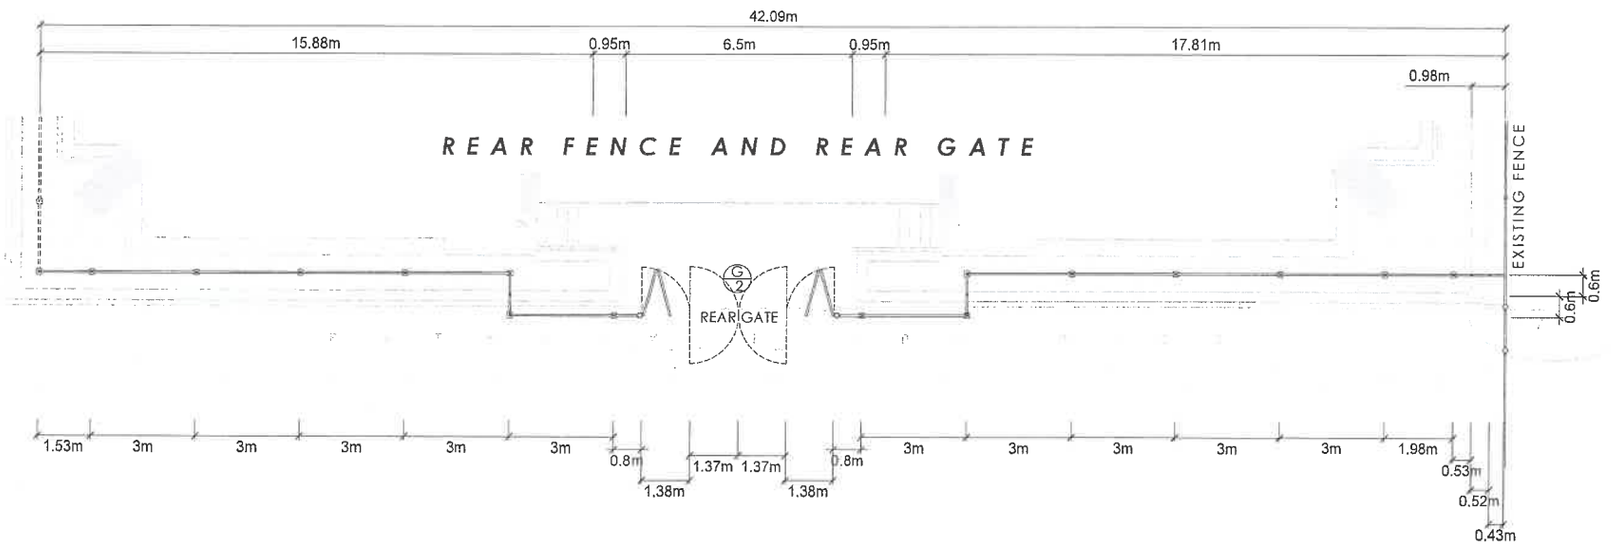


A 2|08 PROPOSED BSU COVERED COURT FENCE LEFT SIDE FLOOR PLAN
SCALE 1:150 m

ARCH. HAZELINE N. TIBANGAY,uap PRC REG. NO. 0[illegible]40 - NOV.18, 2027 PTR NO._____ - LA TRINIDAD -_____ ARCHITECT	ENGINEER	DRAFTED BY: JODEL B. CLAMUCHA /AUGUST 2025	OWNER/ PROJECT TITLE/ LOCATION: **PROPOSED FENCING OF THE BSU COVERED COURT** BSU LA TRINIDAD CAMPUS, BENGUET	CONFORME: MARLON S. TABDI END-USER/ DEAN	RECOMMENDING APPROVAL: RICHARD HANGDAAN KINNUD SECTOR VICE PRESIDENT	APPROVED: KENNETH ALIP LARUAN PRESIDENT	SHEET CONTENT: -PROPOSED BSU COVERED COURT FENCE LEFT SIDE ELEVATION -PROPOSED BSU COVERED COURT FENCE LEFT SIDE FLOOR PLAN	SHEET: A 08 A 19

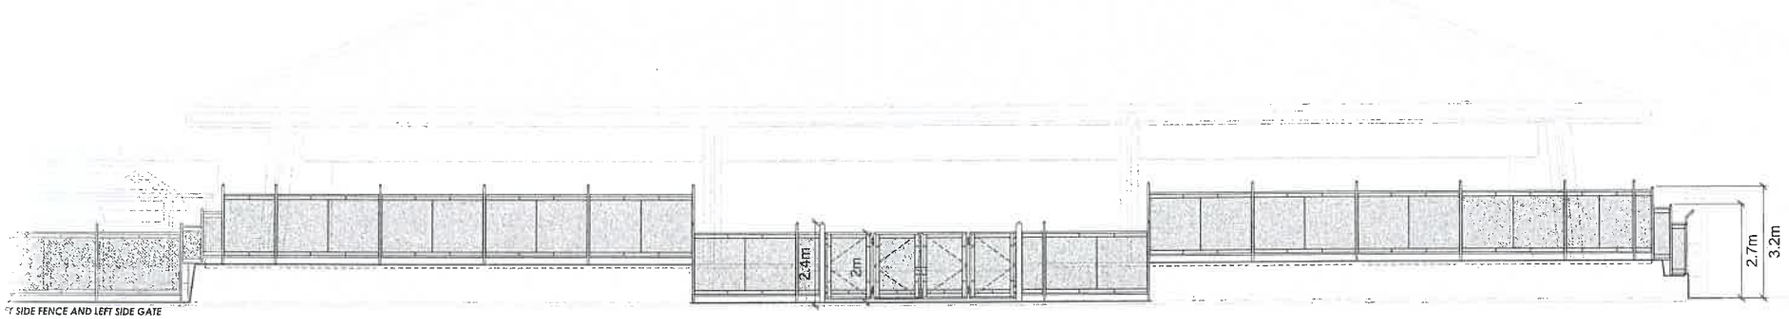


Y SIDE FENCE AND LEFT SIDE GATE


SU COVERED COURT FENCE
ELEVATION
1:150 m

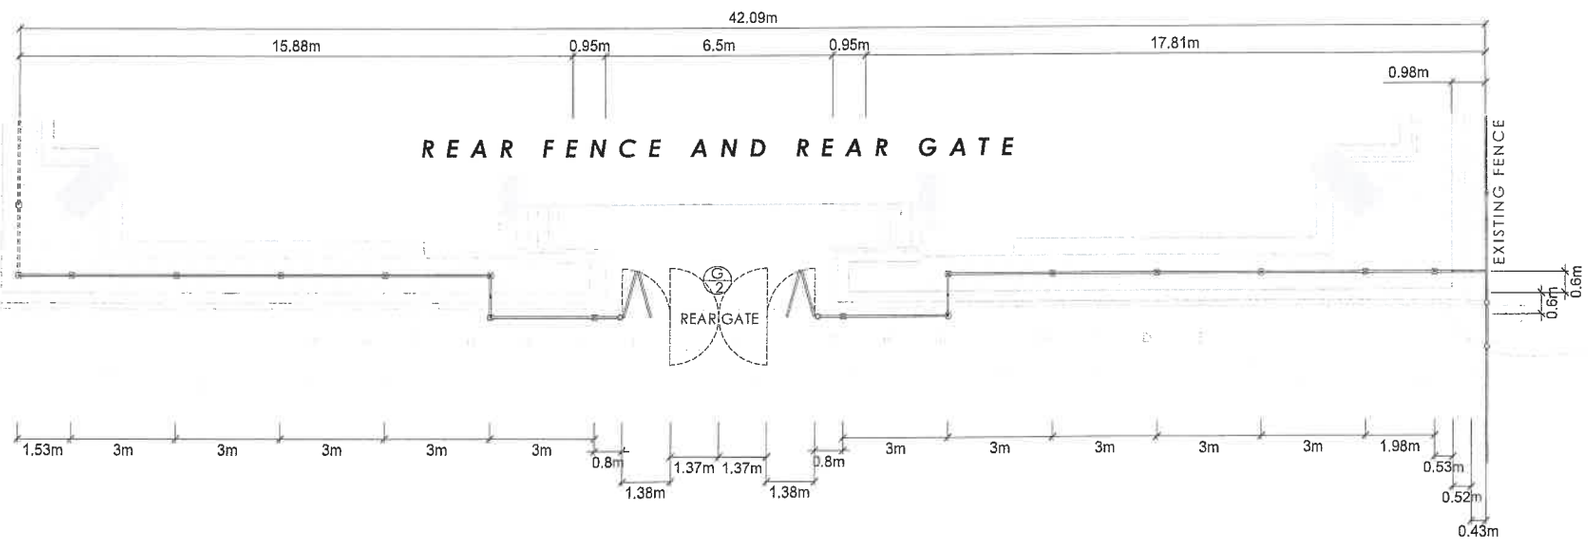

SU COVERED COURT FENCE
FLOOR PLAN
1:150 m


AY,uap 2027	ENGINEER	DRAFTED BY: JOEL B. [illegible] AUGUST 2025	OWNER/ PROJECT TITLE/ LOCATION: PROPOSED FENCING OF THE BSU COVERED COURT BSU LA TRINIDAD CAMPUS, BENGUET	CONFORME: MARLON S. TABDI END-USER/ DEAN	RECOMMENDING APPROVAL: RICHARD HANGDAAN KINNUD SECTOR VICE PRESIDENT	APPROVED: KENNETH ALIP LARUAN PRESIDENT	SHEET CONTENT: -PROPOSED BSU COVERED COURT FENCE LEFT SIDE ELEVATION -PROPOSED BSU COVERED COURT FENCE LEFT SIDE FLOOR PLAN	SHEET: A 08 A 19

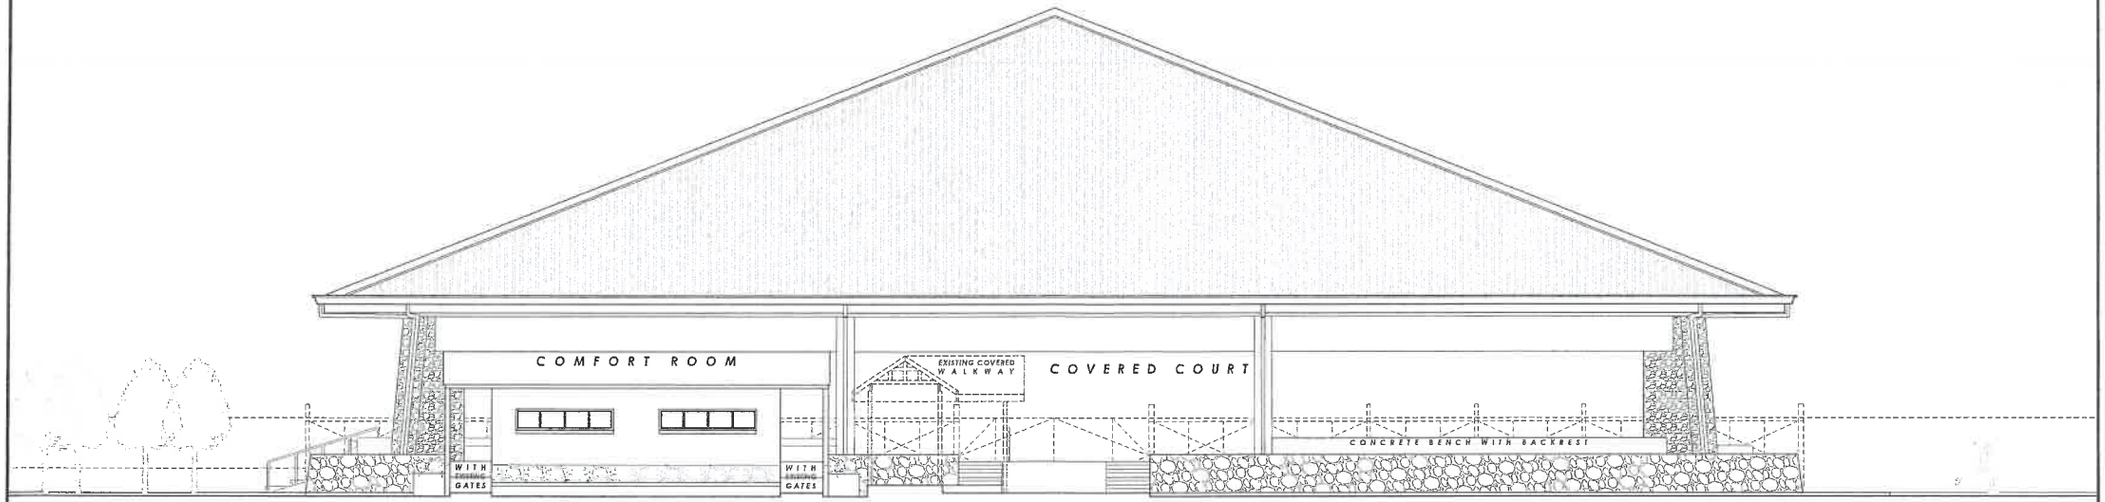

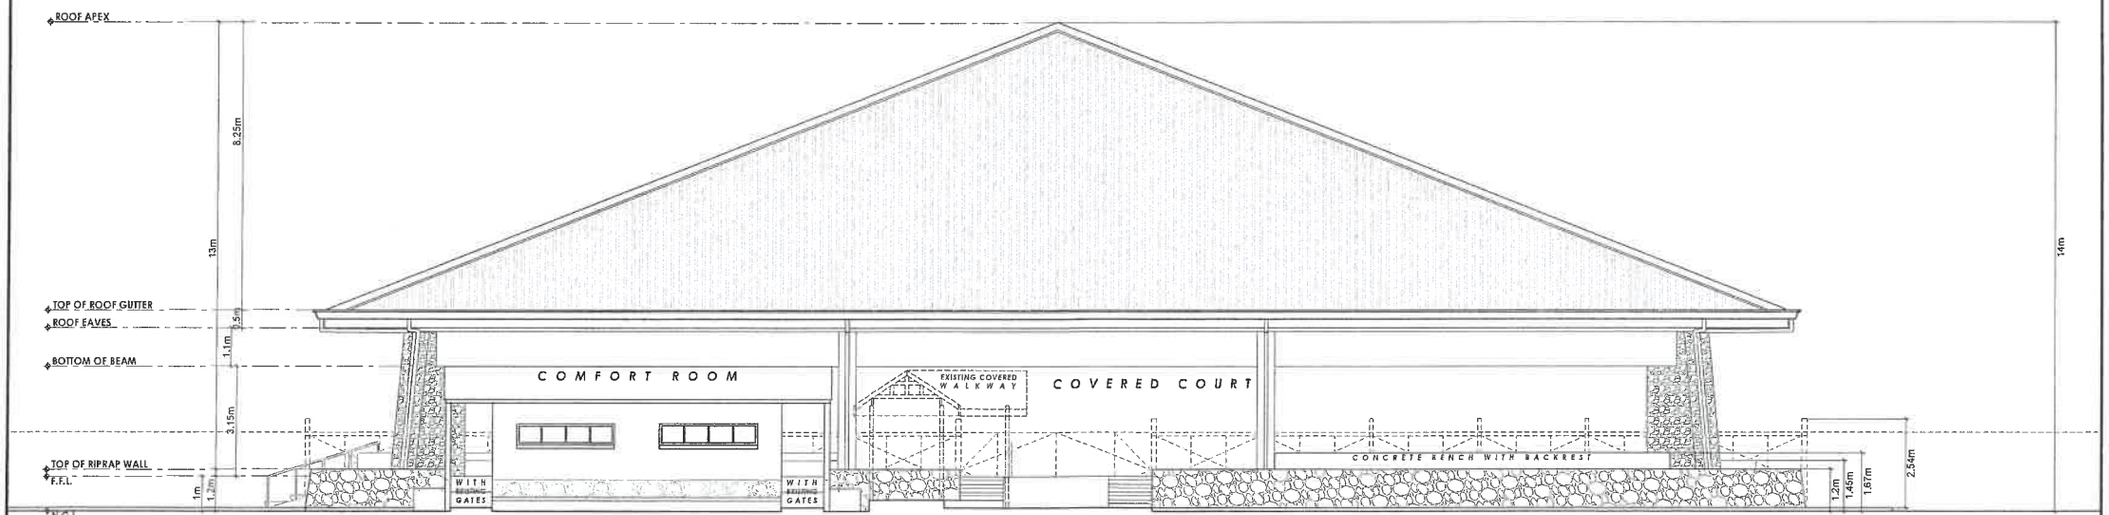


A 1 09 AS-FOUND BSU COVERED COURT REAR ELEVATION
SCALE 1:150 m

ARCH. HAZELINE N. TIBANGAY,uap PRC REG. NO. 0021540 - NOV.18, 2027 PTR NO._____ - LA TRINIDAD - _____ ARCHITECT	ENGINEER	DRAFTED BY: JOBEL B. CLAVUCHA AUGUST 2026	OWNER/ PROJECT TITLE/ LOCATION: PROPOSED FENCING OF THE BSU COVERED COURT BSU LA TRINIDAD CAMPUS, BENGUET	CONFORME: MARLON S. TABDI END-USER/ DEAN	RECOMMENDING APPROVAL: RICHARD HANGDAAN KINNUD SECTOR VICE PRESIDENT	APPROVED: KENNETH ALIP LARUAN PRESIDENT	SHEET CONTENT: -AS-FOUND BSU COVERED COURT REAR ELEVATION	SHEET: A 09 A 19

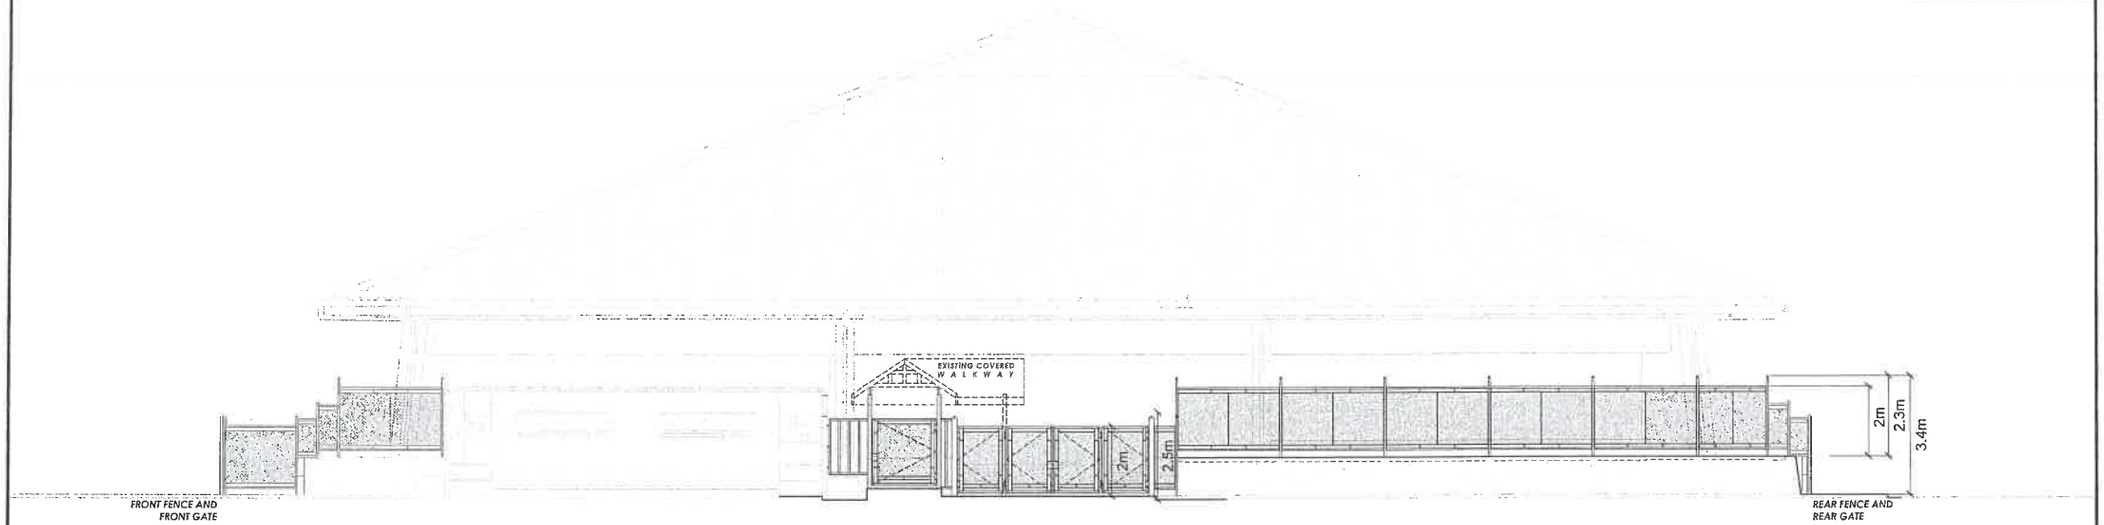



A 1/10 PROPOSED BSU COVERED COURT FENCE REAR ELEVATION
SCALE 1:150 m

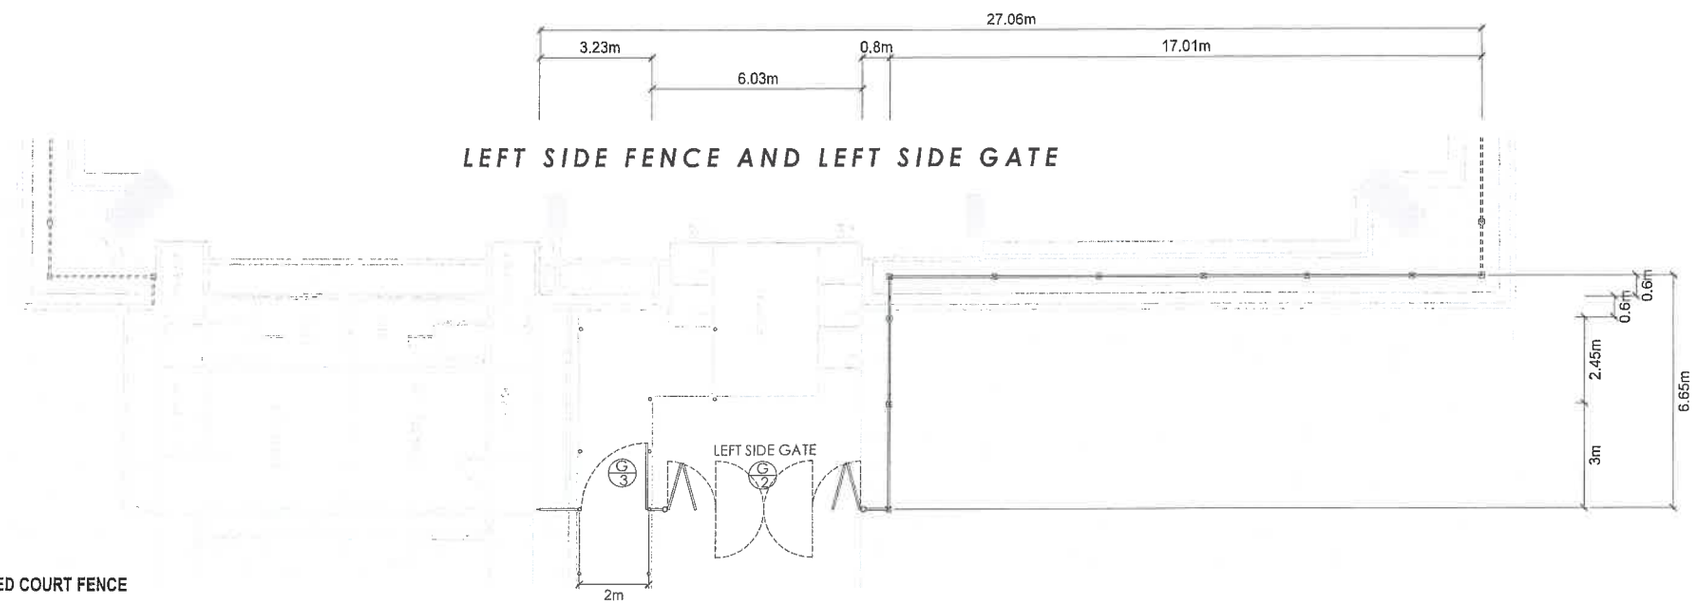

A 2/10 PROPOSED BSU COVERED COURT FENCE REAR FLOOR PLAN
SCALE 1:150 m

ARCH. HAZELINE N. TIBANGAY,uap PRC REG. NO. 0108540 - NOV.18, 2027 PTR NO._____ - LA TRINIDAD - _____ ARCHITECT	ENGINEER	DRAFTED BY: JOEL S. CLAUDIA AUGUST 2026	OWNER/ PROJECT TITLE/ LOCATION: **PROPOSED FENCING OF THE BSU COVERED COURT** BSU LA TRINIDAD CAMPUS, BENGUET	CONFORME: MARLON S. TABDI END-USER/ DEAN	RECOMMENDING APPROVAL: RICHARD HANGDAAN KINNUD SECTOR VICE PRESIDENT	APPROVED: KENNETH ALIP LARUAN PRESIDENT	SHEET CONTENT: -PROPOSED BSU COVERED COURT FENCE REAR ELEVATION -PROPOSED BSU COVERED COURT FENCE REAR FLOOR PLAN	SHEET: A 10 A 19

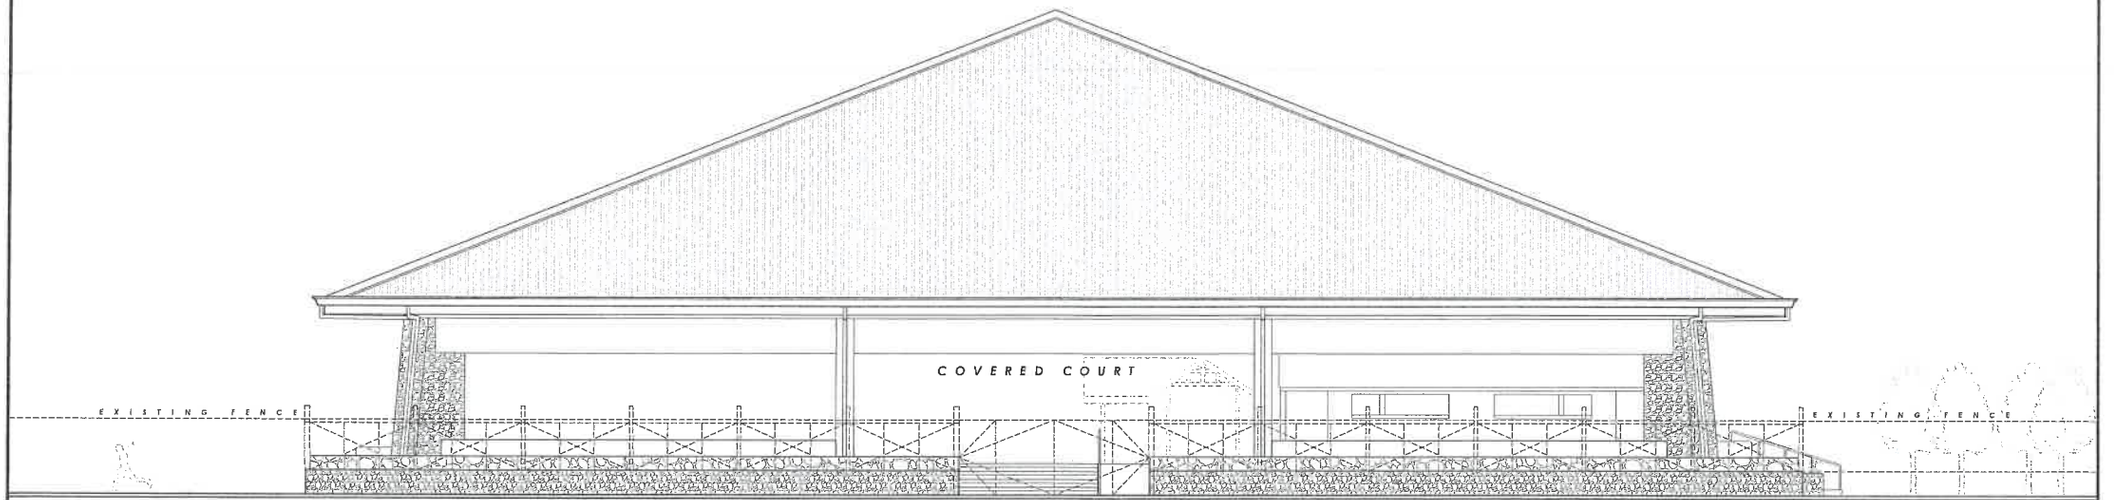

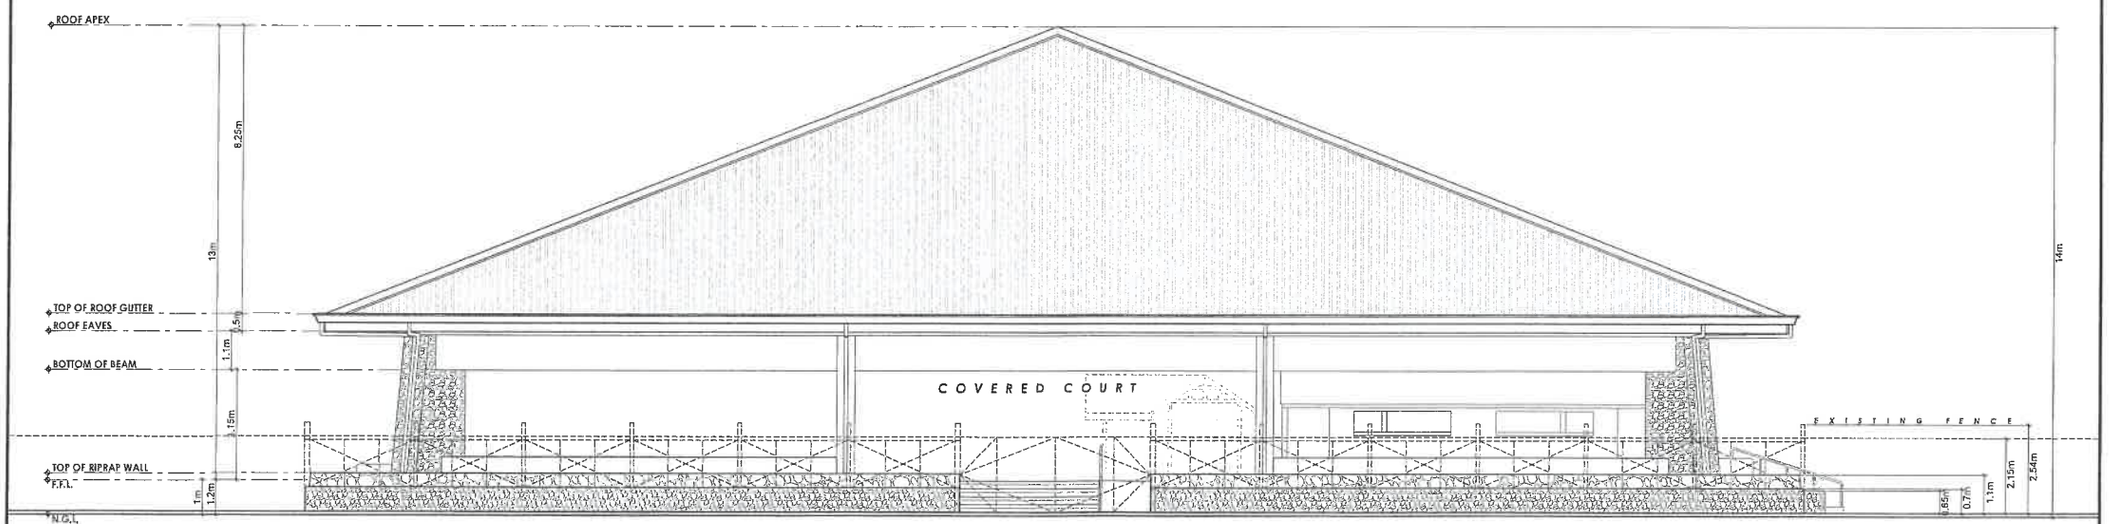

A 1 11 AS-FOUND BSU COVERED COURT
RIGHT SIDE ELEVATION
SCALE 1:150 m

ARCH. HAZELINE N. TIBANGAY,uap
PRC REG. NO. 0[illegible]40 - NOV.16, 2027
PTR NO._____ - LA TRINIDAD - _____
ARCHITECT

ENGINEER

DRAFTED BY:
JOEL E. CLAVIO
AUGUST 2025

OWNER/ PROJECT TITLE/ LOCATION:
PROPOSED FENCING OF THE BSU COVERED COURT
BSU LA TRINIDAD CAMPUS, BENGUET

CONFORME:
MARLON S. TABDI
END-USER/ DEAN


RECOMMENDING APPROVAL:
RICHARD HANGDAAN KINNUD
SECTOR VICE PRESIDENT

APPROVED:
KENNETH ALIP LARUAN
PRESIDENT


SHEET CONTENT:
-AS-FOUND BSU COVERED RIGHT SIDE ELEVATION

SHEET:
A 11
A 19

Document Code	QF-PMU-01	Revision Number	00
Effectivity Date	OCT. 13, 2025	Page 12 of 19	

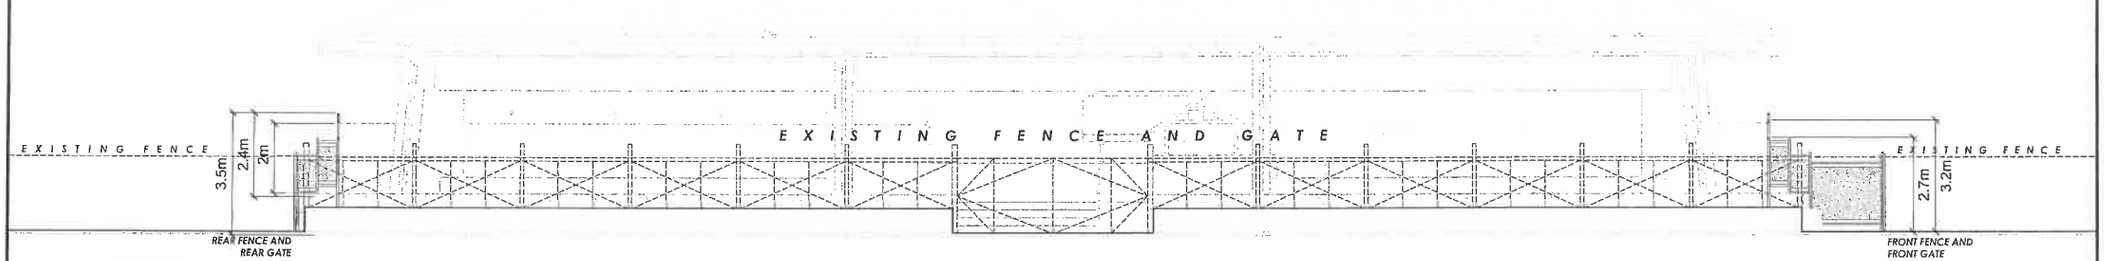


A 1|12 PROPOSED BSU COVERED COURT FENCE RIGHT SIDE ELEVATION
SCALE 1:150 m

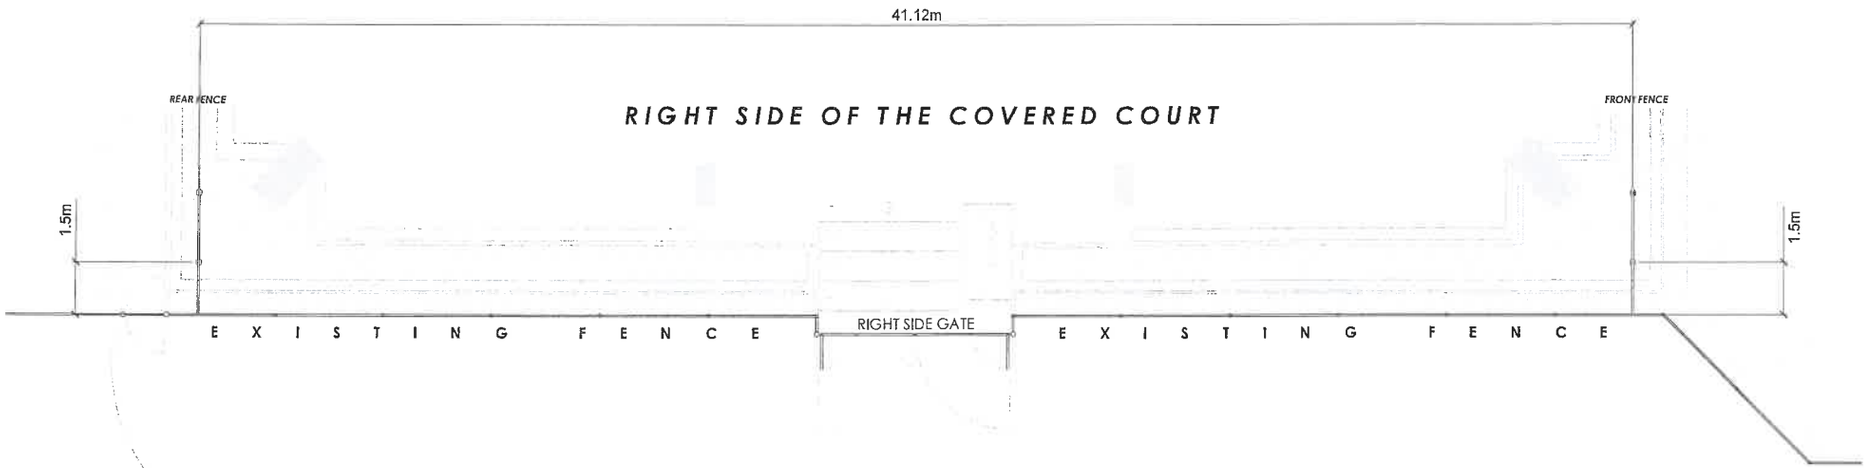

A 2|12 PROPOSED BSU COVERED COURT FENCE RIGHT SIDE FLOOR PLAN
SCALE 1:150 m

ARCH. HAZELINE N. TIBANGAY,uap PRC REG. NO. 0[illegible]0 - NOV.18, 2027 PTR NO._____- LA TRINIDAD -_____ ARCHITECT	ENGINEER	DRAFTED BY: JOEL G. CLAMUCHA /AUGUST 2026	OWNER/ PROJECT TITLE/ LOCATION: PROPOSED FENCING OF THE BSU COVERED COURT BSU LA TRINIDAD CAMPUS, BENGUET	CONFORME: MARLON S. TABDI END-USER/ DEAN	RECOMMENDING APPROVAL: RICHARD HANGDAAN KINNUD SECTOR VICE PRESIDENT	APPROVED: KENNETH ALIP LARUAN PRESIDENT	SHEET CONTENT: -PROPOSED BSU COVERED COURT FENCE RIGHT SIDE ELEVATION -PROPOSED BSU COVERED COURT FENCE RIGHT SIDE FLOOR PLAN	SHEET: A 12 A 19

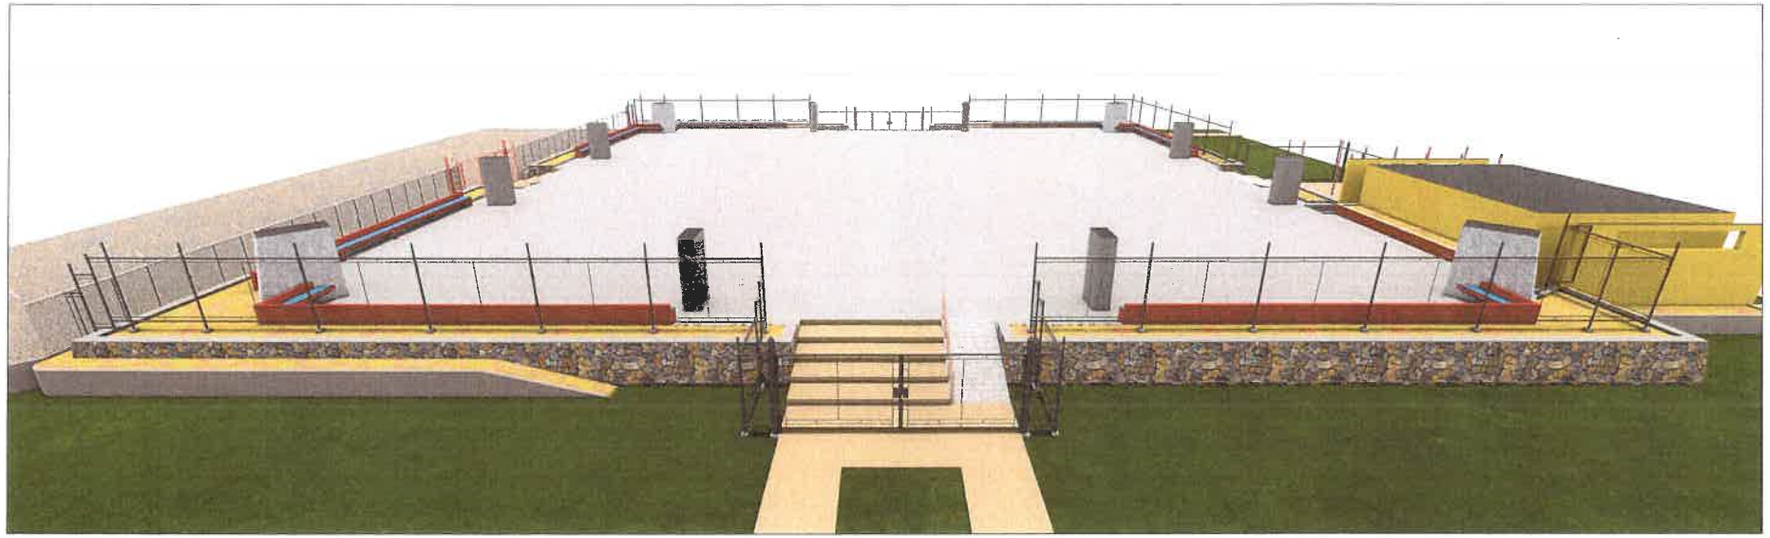


A 1/13 PROPOSED BSU COVERED COURT FENCE
FRONT VIEW PERSPECTIVE
SCALE NTS



A 2/13 PROPOSED BSU COVERED COURT FENCE
LEFT SIDE VIEW PERSPECTIVE
SCALE NTS

ARCH. HAZELINE N. TIBANGAY,uap PRC REG. NO. 0[illegible]40 - NOV.18, 2027 PTR NO._____- LA TRINIDAD -_____ ARCHITECT	ENGINEER	DRAFTED BY: JOEL B. CLAVOCHA /AUGUST 2025	OWNER/ PROJECT TITLE/ LOCATION: PROPOSED FENCING OF THE BSU COVERED COURT BSU LA TRINIDAD CAMPUS, BENGUET	CONFORME: MARLON S. TABDI END-USER/ DEAN	RECOMMENDING APPROVAL: RICHARD HANGDAAN KINNUD SECTOR VICE PRESIDENT	APPROVED: KENNETH ALIP LARUAN PRESIDENT	SHEET CONTENT: -PROPOSED BSU COVERED COURT FENCE FRONT VIEW PERSPECTIVE -PROPOSED BSU COVERED COURT FENCE LEFT SIDE VIEW PERSPECTIVE	SHEET: A 13 A 19

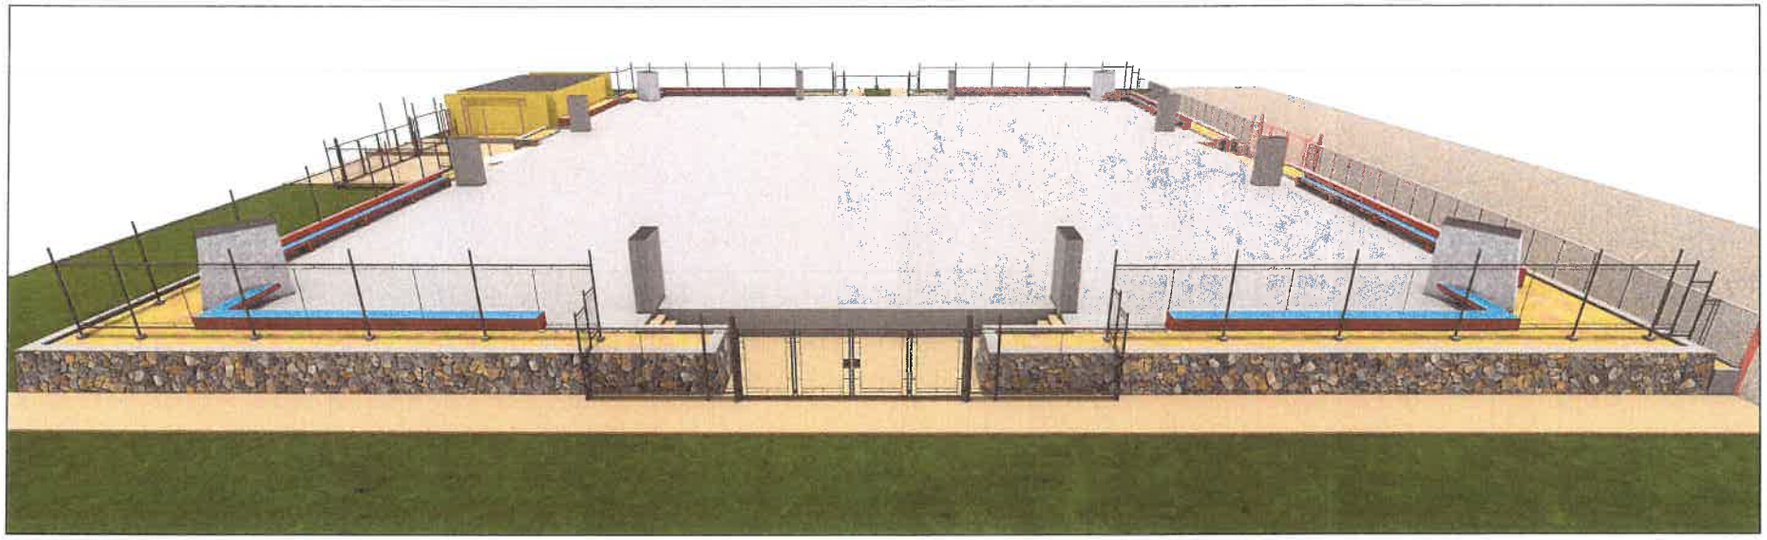


A 1/14 PROPOSED BSU COVERED COURT FENCE
REAR VIEW PERSPECTIVE
SCALE NTS




A 2/14 EXISTING BSU COVERED COURT FENCE
RIGHT SIDE VIEW PERSPECTIVE
SCALE NTS

ARCH. HAZELINE N. TIBANGAY,uap PRC REG. NO. 028140 - NOV.18, 2027 PTR NO._____ - LA TRINIDAD - _____ ARCHITECT	ENGINEER	DRAFTED BY: JOSEL B. CLARO AUGUST 2025	OWNER/ PROJECT TITLE/ LOCATION: PROPOSED FENCING OF THE BSU COVERED COURT BSU LA TRINIDAD CAMPUS, BENGUET	CONFORME: MARLON S. TABDI END-USER/ DEAN	RECOMMENDING APPROVAL: RICHARD HANGDAAN KINNUD SECTOR VICE PRESIDENT	APPROVED: KENNETH ALIP LARUAN PRESIDENT	SHEET CONTENT: -PROPOSED BSU COVERED COURT FENCE REAR SIDE VIEW PERSPECTIVE -EXISTING BSU COVERED COURT FENCE RIGHT SIDE VIEW PERSPECTIVE	SHEET: A 14 A 19

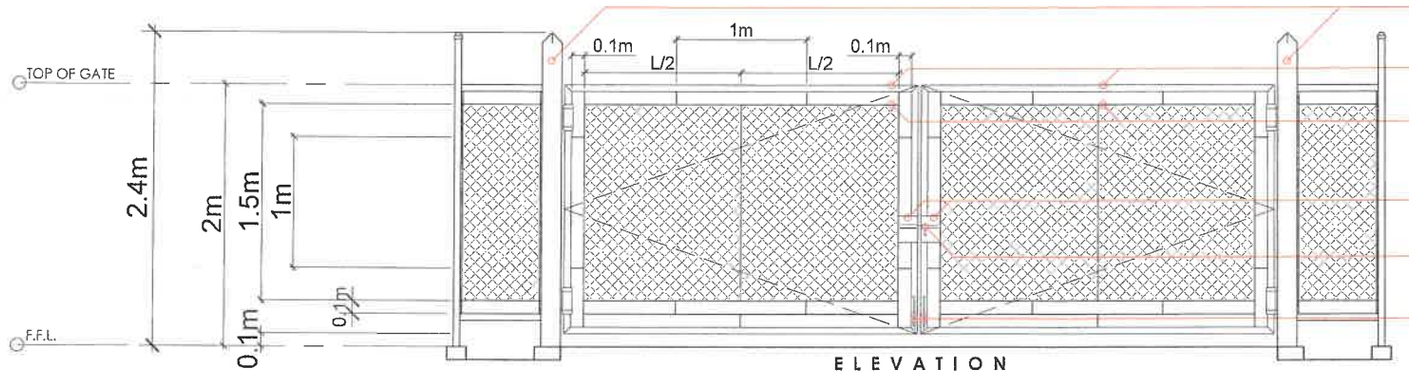


- 6" ø GI PIPE 2mm THK FOR GATE POSTS
- **CYCLONE WIRE**
  2"X2" MESH, 2.5mm THK, AND 5' HEIGHT CYCLONE WIRE
- 2" ø GI PIPE 2mm THK FOR MAIN GATE FRAME
- CYCLONE WIRE FRAME AND TENSION BARS 12mm ø RSB, FOR THE FRAMES AND FOR CYCLONE WIRE TENSION BARS
- 200mm X 150mm SIZE; 4.5mm THK FLAT BAR FOR LOCK INSTALLATION
- HEAVY DUTY GATE LATCH (SLIDE BOLT WITH LOCK ACCESSORIES)
- HEAVY DUTY FOOTBOLT OR GATE STOPPER

G 1	DOUBLE SWING GATE WITH COMPLETE LOCK ACCESSORIES
DESCRIPTION:	
QUANTITY:	1 SET
LOCATION:	FRONT GATEWAY

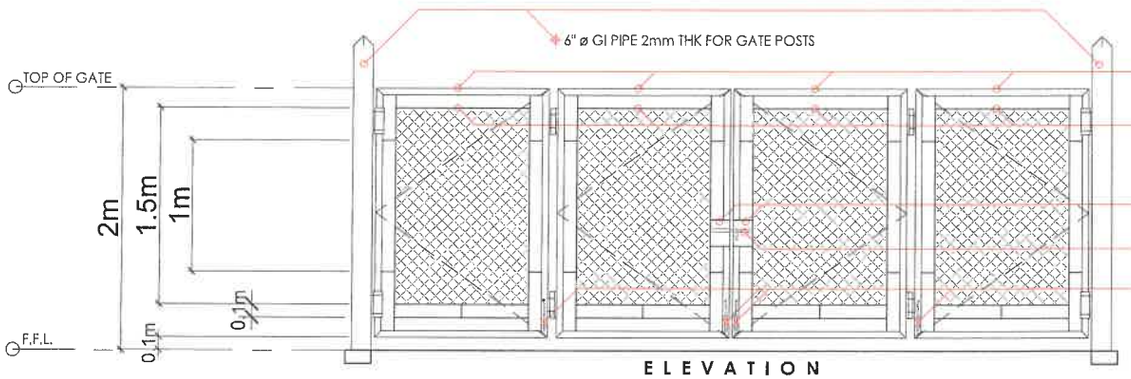

G 2	DOUBLE-ACTING DOUBLE SWING AND BI-FOLD COMBINATION GATE WITH COMPLETE LOCK ACCESSORIES
DESCRIPTION:	
QUANTITY:	2 SETS
LOCATION:	LEFT SIDE AND REAR GATEWAY

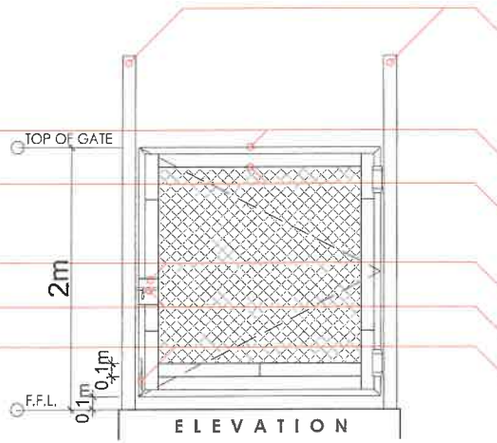

- EXISTING 4" ø GI PIPE 2mm THK FROM ROOFED PATHWAY
- **CYCLONE WIRE**
  2"X2" MESH, 2.5mm THK, AND 5' HEIGHT CYCLONE WIRE
- 2" ø GI PIPE 2mm THK FOR MAIN GATE FRAME
- CYCLONE WIRE FRAME AND TENSION BARS 12mm ø RSB, FOR THE FRAMES AND FOR CYCLONE WIRE TENSION BARS
- 200mm X 150mm SIZE; 4.5mm THK FLAT BAR FOR LOCK INSTALLATION
- HEAVY DUTY GATE LATCH (SLIDE BOLT WITH LOCK ACCESSORIES)
- HEAVY DUTY FOOTBOLT OR GATE STOPPER

G 3	SWING GATE WITH COMPLETE LOCK ACCESSORIES
DESCRIPTION:	
QUANTITY:	1 SET
LOCATION:	LEFT SIDE GATEWAY

A 1 15 PROPOSED BSU COVERED COURT FENCE GATE SCHEDULE
SCALE 1:30 m

ARCH. HAZELINE N. TIBANGAY,uap PRC REG. NO. 028[illegible] - NOV.18, 2027 PTR NO._____ - LA TRINIDAD - _____ ARCHITECT	ENGINEER	DRAFTED BY: JOCEL E. [illegible] AUG 31ST 2026	OWNER/ PROJECT TITLE/ LOCATION: **PROPOSED FENCING OF THE BSU COVERED COURT** BSU LA TRINIDAD CAMPUS, BENGUET	CONFORME: MARLON S. TABDI END-USER/ DEAN	RECOMMENDING APPROVAL: RICHARD HANGDAAN KINNUD SECTOR VICE PRESIDENT	APPROVED: KENNETH ALIP LARUAN PRESIDENT	SHEET CONTENT: -PROPOSED BSU COVERED COURT FENCE GATE SCHEDULE	SHEET: A 15 A 19

Document Code	QF-PMU-01	Revision Number	00
Effectivity Date	OCT. 13, 2025	Page 16 of 19	

GI END CAP/ POST CAP
FOR 2" ø GI PIPE, INSTALLED AT THE TOP END OF THE POST


TOP RAIL, BOTTOM RAIL, AND POSTS
2" ø GI PIPE 2mm THK FOR RAILS AND LINE POSTS

CYCLONE WIRE FRAME AND TENSION BARS
12mm ø RSB, FOR THE FRAMES AND FOR CYCLONE WIRE TENSION BARS

CYCLONE WIRE
2"X2" MESH, 2.5mm THK, AND 5' HEIGHT CYCLONE WIRE

CONCRETE PEDESTAL
TAPERED CONCRETE FOR WATER RUN-OFF

FENCE FOUNDATION
SEE TYPICAL DETAILS: 2" ø FENCE FOUNDATION

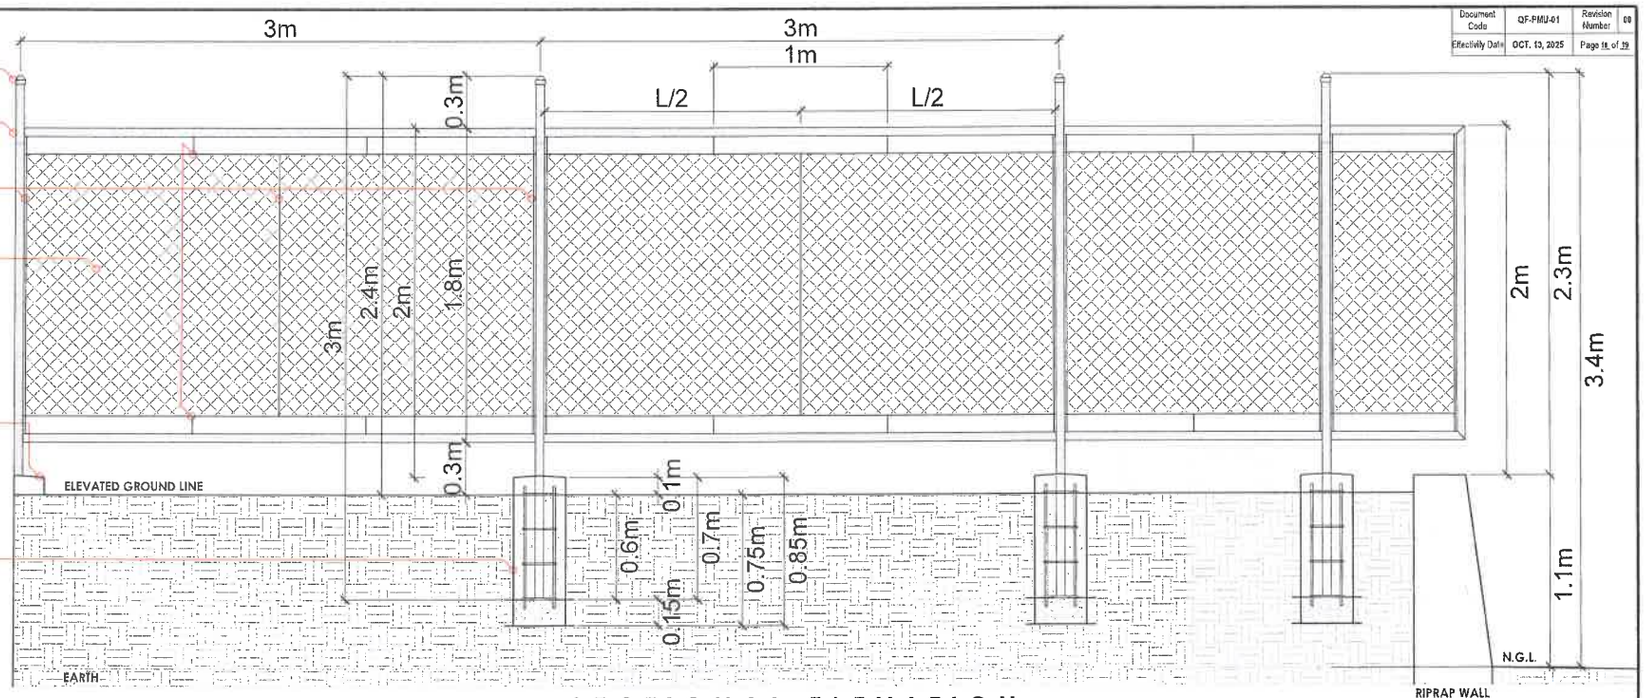

A 1/16 TYPICAL DETAIL: 2" ø FENCE DESIGN
SCALE 1:30 m

SECTIONAL ELEVATION

FENCE FOUNDATION
ABOVE THE RIPRAP WALL

FENCE POSTS
2" ø GI PIPE 2mm THK

CONCRETE PEDESTAL
TAPERED CONCRETE FOR WATER RUN-OFF


VERTICAL REBAR
4 pcs. 12mm ø RSB GRADE 40

LATERAL TIES
10mm ø RSB SPACED @ 0.20m CENTER-TO-CENTER


CONCRETE COVER
50mm THK

GRAVEL BASE
0.15m HT

COMPACTED SOIL

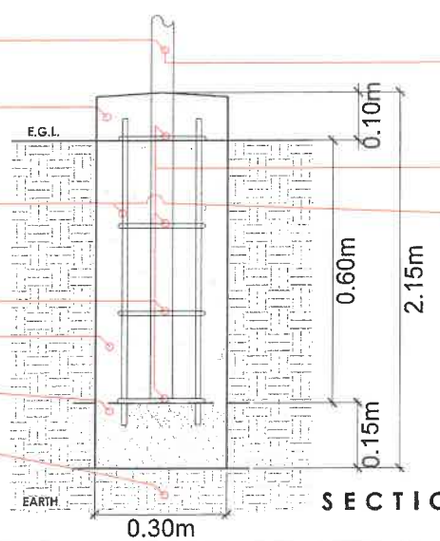


SECTION

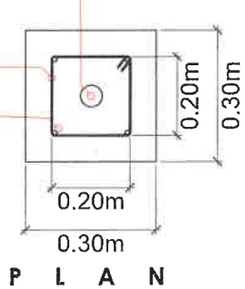

PLAN


A 2/16 TYPICAL DETAIL: 2" ø FENCE FOUNDATION
SCALE NTS

ARCHITECT	ENGINEER	DRAFTED BY:	OWNER/ PROJECT TITLE/ LOCATION:	CONFORME:	RECOMMENDING APPROVAL:	APPROVED:	SHEET CONTENT:	SHEET:
ARCH. HAZELINE N. TIBANGAY,uap PRC REG. NO. 028145 - NOV.18, 2027 PTR NO._____ - LA TRINIDAD - _____		JOSE B. CLAVE AUGUST 2025	PROPOSED FENCING OF THE BSU COVERED COURT BSU LA TRINIDAD CAMPUS, BENGUET	MARLON S. TABDI END-USER/ DEAN	RICHARD HANGDAAN KINNUD DIRECTOR/ VICE PRESIDENT	KENNETH ALIP LARUAN PRESIDENT	-TYPICAL DETAIL: 2" ø FENCE DESIGN -TYPICAL DETAIL: 2" ø FENCE FOUNDATION	A 16 A 19

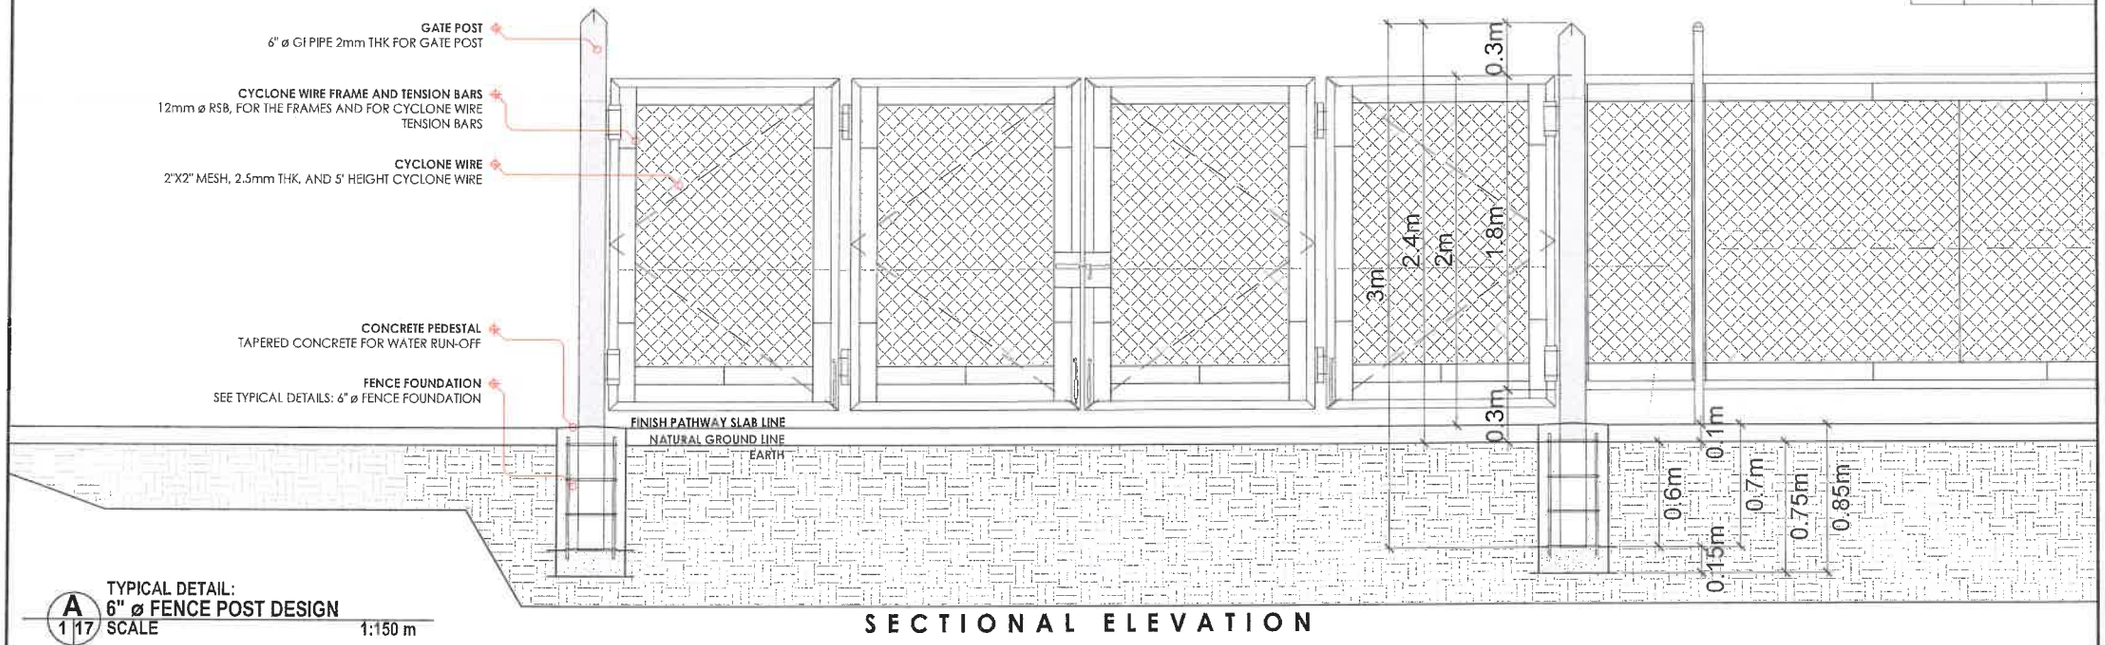

A 1 17 TYPICAL DETAIL:
6" ø FENCE POST DESIGN
SCALE 1:150 m

SECTIONAL ELEVATION

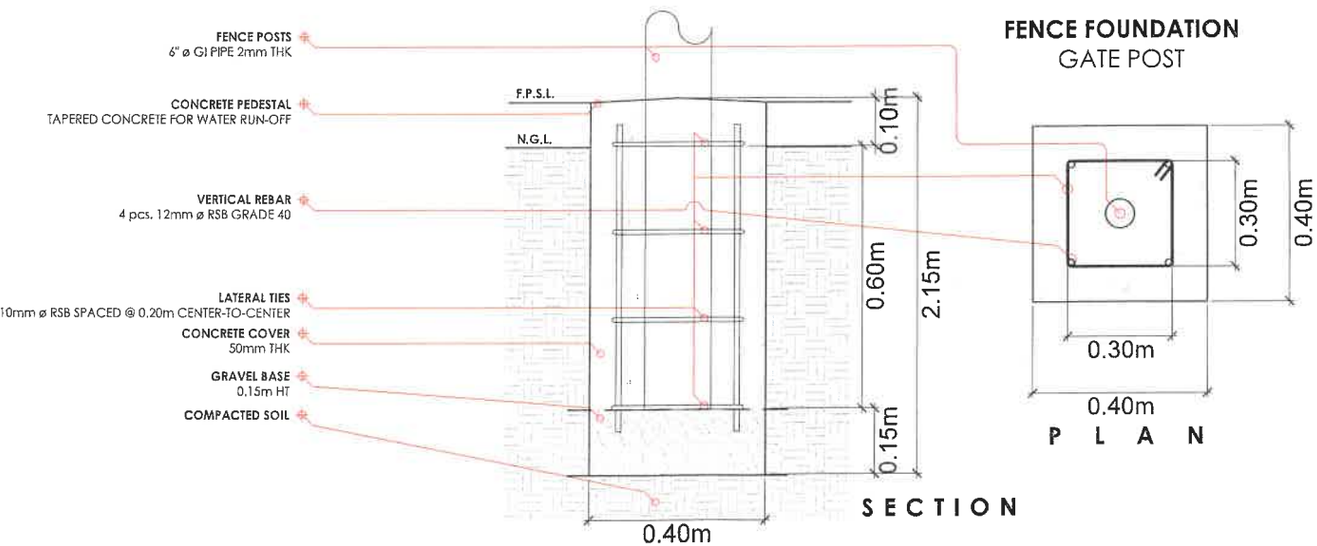

SECTION


FENCE FOUNDATION
GATE POST

P L A N

A 2 17 TYPICAL DETAIL:
6" ø FENCE POST FOUNDATION
SCALE 1:150 m


ARCH. HAZELINE N. TIBANGAY,uap PRC REG. NO. 0215[illegible] - NOV.18, 2027 PTR NO._____ - LA TRINIDAD -_____ ARCHITECT	ENGINEER	DRAFTED BY: JOCEL B. CLAMUCHA AUGUST 2025	OWNER/ PROJECT TITLE/ LOCATION: **PROPOSED FENCING OF THE BSU COVERED COURT** BSU LA TRINIDAD CAMPUS, BENGUET	CONFORME: CARLON S. TABDI END-USER/ DEAN	RECOMMENDING APPROVAL: RICHARD HANGDAAN KINNUD SECTOR VICE PRESIDENT	APPROVED: KENNETH ALIP LARUAN PRESIDENT	SHEET CONTENT: -TYPICAL DETAIL: 6"ø FENCE POST DESIGN -TYPICAL DETAIL: 6"ø FENCE FOUNDATION	SHEET: A 17 A 19

Document Code	QF-PMU-01	Revision Number	00
Effectivity Date	OCT. 13, 2025	Page 18 of 19	

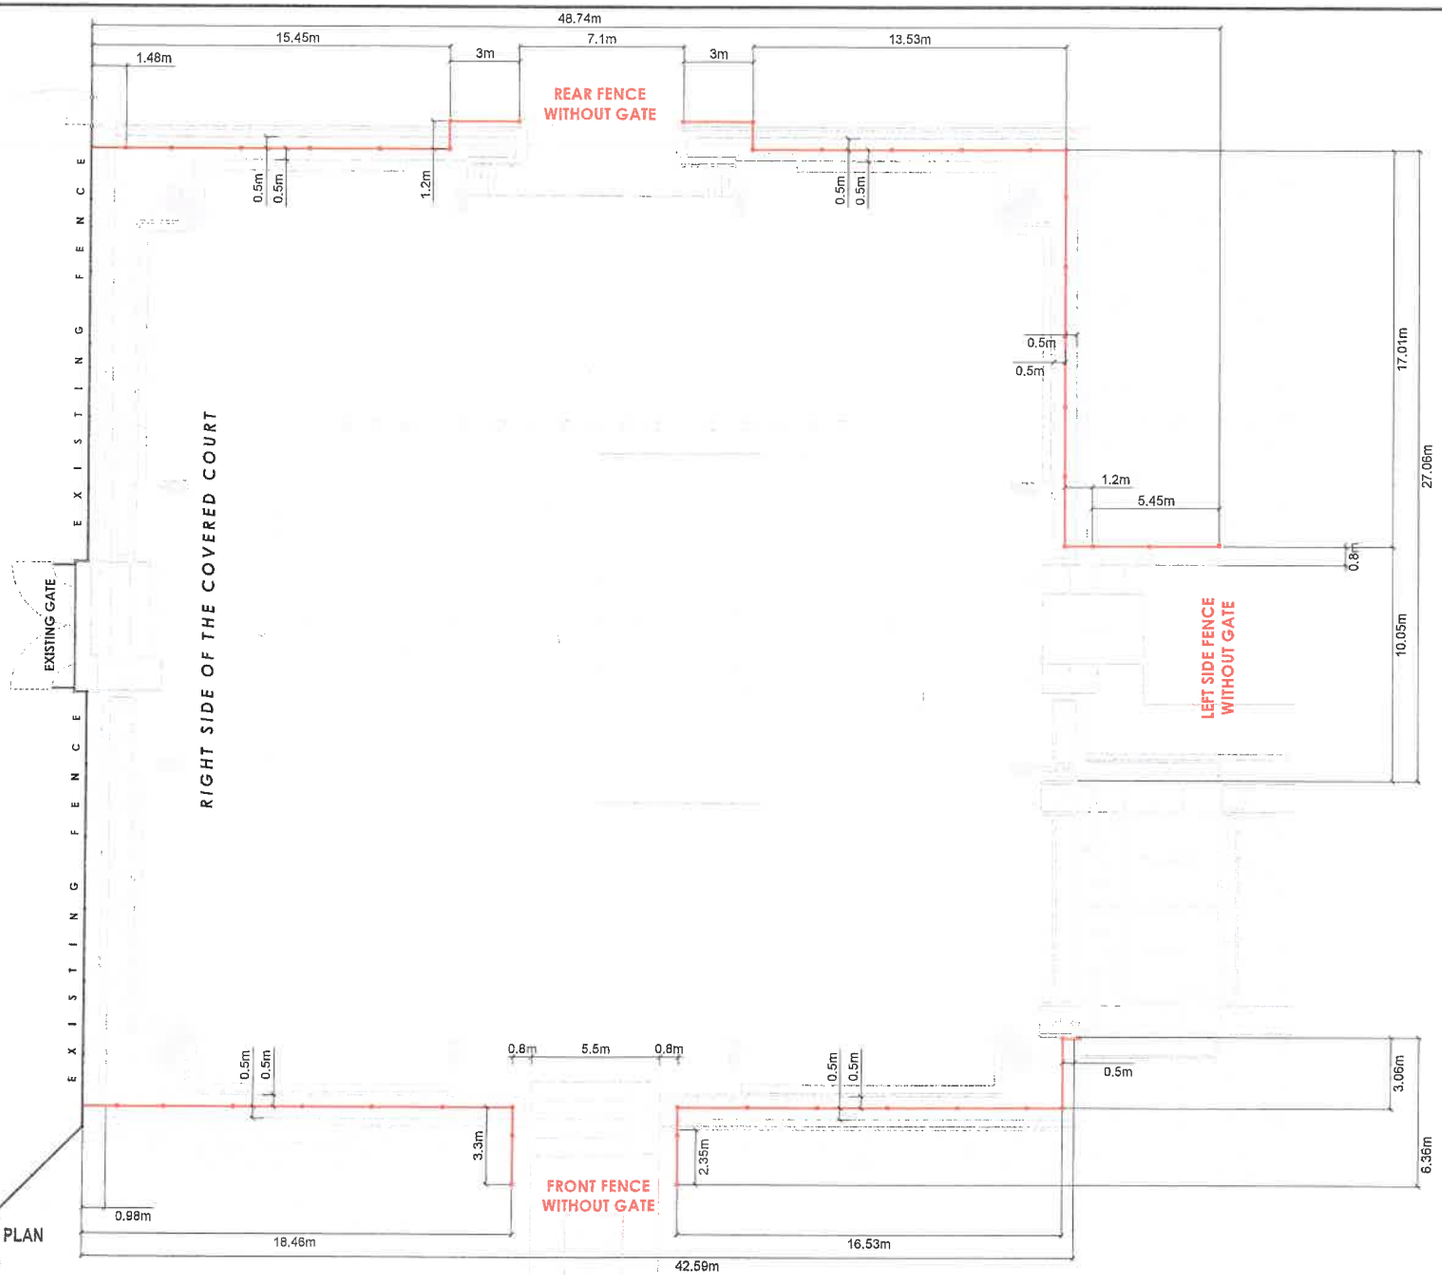

A 1 18 PROPOSED BSU COVERED COURT FENCING PLAN
AVAILABLE BUDGET COVERAGE
SCALE 1:225 m

ARCH. HAZELINE N. TIBANGAY,uap PRC REG. NO. 0[illegible]40 - NOV.18, 2027 PTR NO._____ - LA TRINIDAD - _____ ARCHITECT	ENGINEER	DRAFTED BY: JOEL B. CLAVIO [illegible] 2025	OWNER/ PROJECT TITLE/ LOCATION: **PROPOSED FENCING OF THE BSU COVERED COURT** BSU LA TRINIDAD CAMPUS, BENGUET	CONFORME: MARLON S. TABDI END-USER/ DEAN	RECOMMENDING APPROVAL: RICHARD HANGDAAN KINNUD SEC[illegible]OR VICE PRESIDENT	APPROVED: KENNETH ALIP LARUAN PRESIDENT	SHEET CONTENT: -PROPOSED BSU COVERED COURT FENCING PLAN AVAILABLE BUDGET COVERAGE	SHEET: A 18 A 19

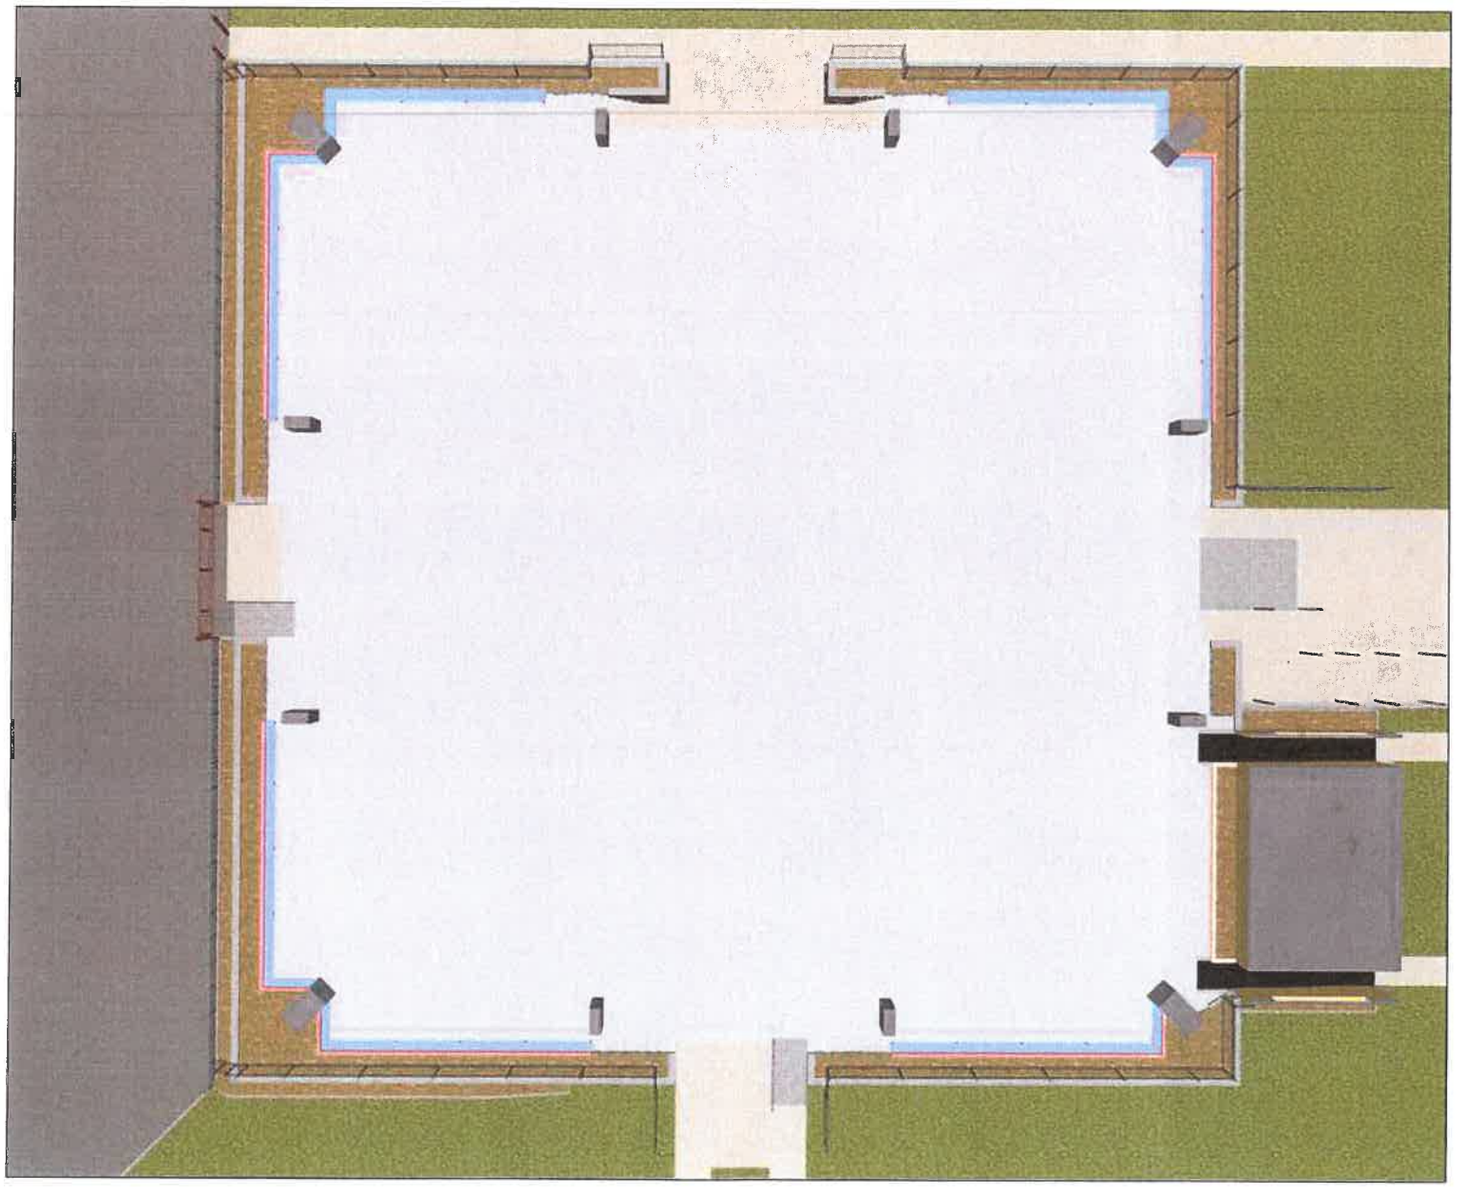

A 1 19 PROPOSED BSU COVERED COURT FENCE AERIAL VIEW
AVAILABLE BUDGET COVERAGE
SCALE NTS

			OWNER/ PROJECT TITLE/ LOCATION:	CONFORME:	RECOMMENDING APPROVAL:	APPROVED:	SHEET CONTENT:	SHEET:
ARCH. HAZELINE N. TIBANGAY,uap PRC REG. NO. 0[illegible]10 - NOV.18, 2027 PTR NO._____ - LA TRINIDAD - _____ ARCHITECT	ENGINEER	DRAFTED BY: JOCEL E. [illegible] AUGUST 2026	PROPOSED FENCING OF THE BSU COVERED COURT BSU LA TRINIDAD CAMPUS, BENGUET	MARLON S. TABDI END--USER/ DEAN	RICHARD HANGDAAN KINNUD SECTOR VICE PRESIDENT	KENNETH ALIP LARUAN PRESIDENT	-PROPOSED BSU COVERED COURT FENCE AERIAL VIEW AVAILABLE BUDGET COVERAGE	A 19 A 19

Omnibus Sworn Statement Form

[Note: The duly accomplished form shall be submitted with the Bid]

REPUBLIC OF THE PHILIPPINES)
CITY/MUNICIPALITY OF _____) S.S.

OMNIBUS SWORN STATEMENT

I, *[Name of Affiant]*, of legal age, *[Civil Status]*, *[Nationality]*, and with residence at [*Address of Affiant]*, after having been duly sworn in accordance with law, do hereby depose and state that:

1. *Select one, delete the others:*

   - *If sole proprietorship:* I am the sole proprietor or authorized representative of *[Name of Bidder]* with office address at *[Address of Bidder]*;

   - *If partnership, corporation, cooperative, or joint venture:* I am the duly authorized and designated representative of *[Name of Bidder]* with office address at *[Address of Bidder]*;

   - *If individual consultant not registered under a sole proprietorship, in case of Consulting Services:* I am the individual consultant or authorized representative of *[Name of Bidder]* with office address at *[Address of Bidder]*;

2. *Select one, delete the others:*

   - *If sole proprietorship:* As the owner and sole proprietor or authorized representative of *[Name of Bidder]*, I have full power and authority to do, execute and perform any and all acts necessary to participate, submit the bid, and to sign and execute the ensuing contract for *[Project Title]* of the *[Name of the Procuring Entity][insert* "as supported by the attached duly notarized Special Power of Attorney" *for authorized representative]*;

   - *If partnership, corporation, cooperative, or joint venture:* I am granted full power and authority to do, execute and perform any and all acts necessary to participate, submit the bid, and to sign and execute the ensuing contract for *[Project Title]* of the *[Name of the Procuring Entity]*, as supported by the attached duly notarized Special Power of Attorney, Board/Partnership Resolution, or Secretary's Certificate, whichever is applicable;

   - *If individual consultant not registered under a sole proprietorship, in case of Consulting Services:* As the individual consultant or authorized representative of *[Name of Bidder]*, I have full power and authority to do, execute and perform any and all acts necessary to participate, submit the bid, and to sign and execute the ensuing contract for *[Project Title]* of the *[Name of the Procuring Entity]*, as supported by the attached duly notarized Special Power of Attorney *for authorized representative*;

3. *[Name of Bidder]* is not "blacklisted" or barred from bidding by the Government of the Philippines or any of its agencies, offices, corporations, or Local Government Units, foreign government/foreign or international financing institution whose blacklisting

rules have been recognized by the Government Procurement Policy Board; by itself or by relation, membership, association, affiliation, or controlling interest with another blacklisted person or entity;

4. Each of the documents submitted in satisfaction of the bidding requirements is an authentic copy of the original, complete, and all statements and information provided therein are true and correct;

5. *[Name of Bidder]* is authorizing the Head of the Procuring Entity or its duly authorized representative(s) to verify all the documents submitted;

6. *Select one, delete the others:*

   - *If sole proprietorship :* The *[Name of Bidder]* and its spouse are not related by consanguinity or affinity up to the third civil degree to the Head of the Procuring Entity, Procurement Agent (if engaged), or the End-User or Implementing Unit, project consultants, head of the Project Management Office, or the members of the Bids and Awards Committee (BAC), the Technical Working Group, and the BAC Secretariat;

   - *If partnership :* The partnership itself and the partners of *[Name of Bidder]* are not related by consanguinity or affinity up to the third civil degree to the Head of the Procuring Entity, Procurement Agent (if engaged), or the End-User or Implementing Unit, project consultants, head of the Project Management Office, or the members of the Bids and Awards Committee (BAC), the Technical Working Group, and the BAC Secretariat;

   - *If cooperative:* The cooperative itself and members of the board of directors, general manager, or chief executive officer of *[Name of Bidder]* are not related by consanguinity or affinity up to the third civil degree to the Head of the Procuring Entity, Procurement Agent (if engaged), or the End-User or Implementing Unit, project consultants, head of the Project Management Office, or the members of the Bids and Awards Committee (BAC), the Technical Working Group, and the BAC Secretariat;

   - *If corporation, or joint venture:* The corporation or joint venture itself, and officers, directors, controlling stockholders and beneficial owners of *[Name of Bidder]* are not related by consanguinity or affinity up to the third civil degree to the Head of the Procuring Entity, Procurement Agent (if engaged), End-User or Implementing Unit, project consultants, head of the Project Management Office, or the members of the Bids and Awards Committee (BAC), the Technical Working Group, and the BAC Secretariat;

   - *If individual consultant not registered under a sole proprietorship, in case of Consulting Services:* The individual consultant and its spouse are not related by consanguinity or affinity up to the third civil degree to the Head of the Procuring Entity, Procurement Agent (if engaged), End-User or Implementing Unit, project consultants, head of the Project Management Office, or the members of the Bids and Awards Committee (BAC), the Technical Working Group, and the BAC Secretariat;

7. It is understood that failure to faithfully disclose its relationship with the Head of the Procuring Entity, members of the BAC, the TWG, and the BAC Secretariat, the head of the PMO or the end-user unit or implementing unit, and the project consultants of the Procuring Entity, or of the procurement agent by consanguinity or affinity up to the third civil degree, as well as its submission of beneficial

ownership information containing false entries shall be subject to blacklisting under Section 100 of the Implementing Rules and Regulations (IRR) of Republic Act (RA) No. 12009, without prejudice to criminal and civil liabilities under applicable laws, including their accessory penalties, if any.

Select one, delete the rest:

- *In case of corporations: [Name of Bidder]* declares its beneficial ownership information consistent with its updated General Information Sheet or Beneficial Ownership Declaration Form or any other document duly submitted to the SEC and has maintained a valid and updated file therein in compliance with Sections 20.2.9.1, 81, and 82 of the IRR of RA No. 12009.

- *In case of Foreign Bidders: [Name of Bidder]* submitted an appropriate equivalent document in English issued by the country of the bidder concerned in accordance with Section 20.2.9.2 of the IRR of RA No. 12009.

8. *[Name of Bidder]* complies with existing labor laws and standards; and

9. *[Name of Bidder]* is aware of and has undertaken the following responsibilities as a Bidder:

   a) Carefully examine all of the Bidding Documents;

   b) Acknowledge all conditions, local or otherwise, affecting the implementation of the Contract;

   c) Made an estimate of the facilities available and needed for the contract to be bid, if any; and

   d) Inquire or secure Supplemental Bid Bulletin(s) issued for the *[Project Title]*.

10. *[Name of Bidder]* did not give or pay directly or indirectly, any commission, amount, fee, or any form of consideration, pecuniary or otherwise, to any person or official, personnel or representative of the government in relation to any procurement project or activity.

11. In case advance payment was made or given to *[Name of Bidder]*, failure to perform or deliver any of the obligations and undertakings in the contract shall be sufficient grounds to constitute criminal liability under existing laws.

IN WITNESS WHEREOF, I have hereunto set my hand this __ day of ___, 20__ at _____, Philippines.

Duly authorized to sign the Bid for and behalf of:

[Insert Bidder's Name]

[Affiant's Signature over Printed Name]
[Position/Designation]
[Date]

JURAT

SUBSCRIBED AND SWORN to before me this _____ day of *[month] [year]* at *[place of execution]*, Philippines. Affiant/s is/are personally known to me and was/were identified by me through competent evidence of identity as defined in the 2004 Rules on Notarial Practice (A.M. No. 02-8-13-SC). Affiant/s exhibited to me his/her *[insert type of government identification card used]*, with his/her photograph and signature appearing thereon, with no. _____.

WITNESS MY HAND AND SEAL this ___ day of *[month] [year]*.

NAME OF NOTARY PUBLIC
Notarial Commission No. _____
Notary Public for _____ until _____
Roll of Attorneys No. _____
PTR No. __, *[date issued], [place issued]*
IBP No. __, *[date issued], [place issued]*

Doc. No. _____
Page No. _____
Book No. _____
Series of _____.